



WEST ELEVATION

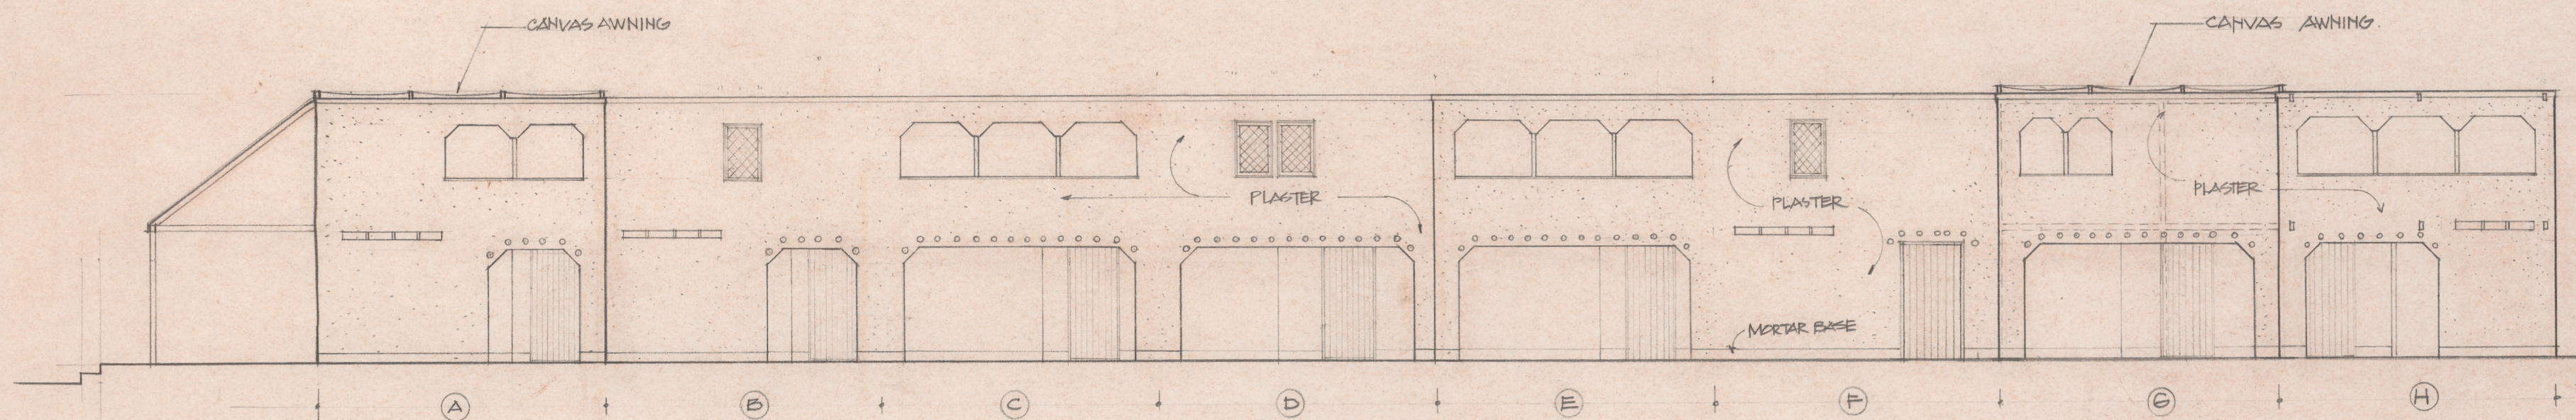

SOUTH ELEVATION VIEW FROM STREET

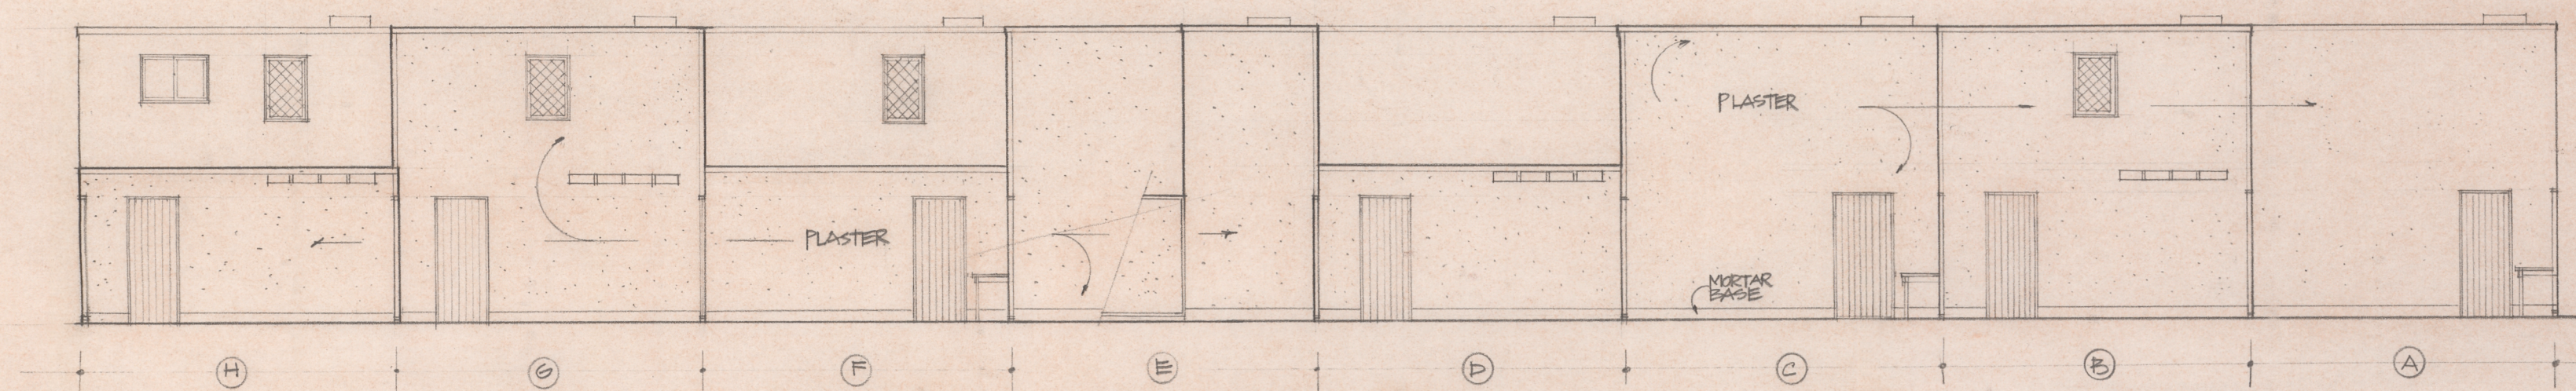

NORTH ELEVATION

REV. DEC. 7. 1971

CENTER FOR
ENVIRONMENTAL
STRUCTURE
BERKELEY, CALIFORNIA

PROYECTO
EXPERIMENTAL
DE VIVIENDA

ELEVATION (1)

SCALE : 1 : 100
DATE : SEPT. 30 1971

A 6