
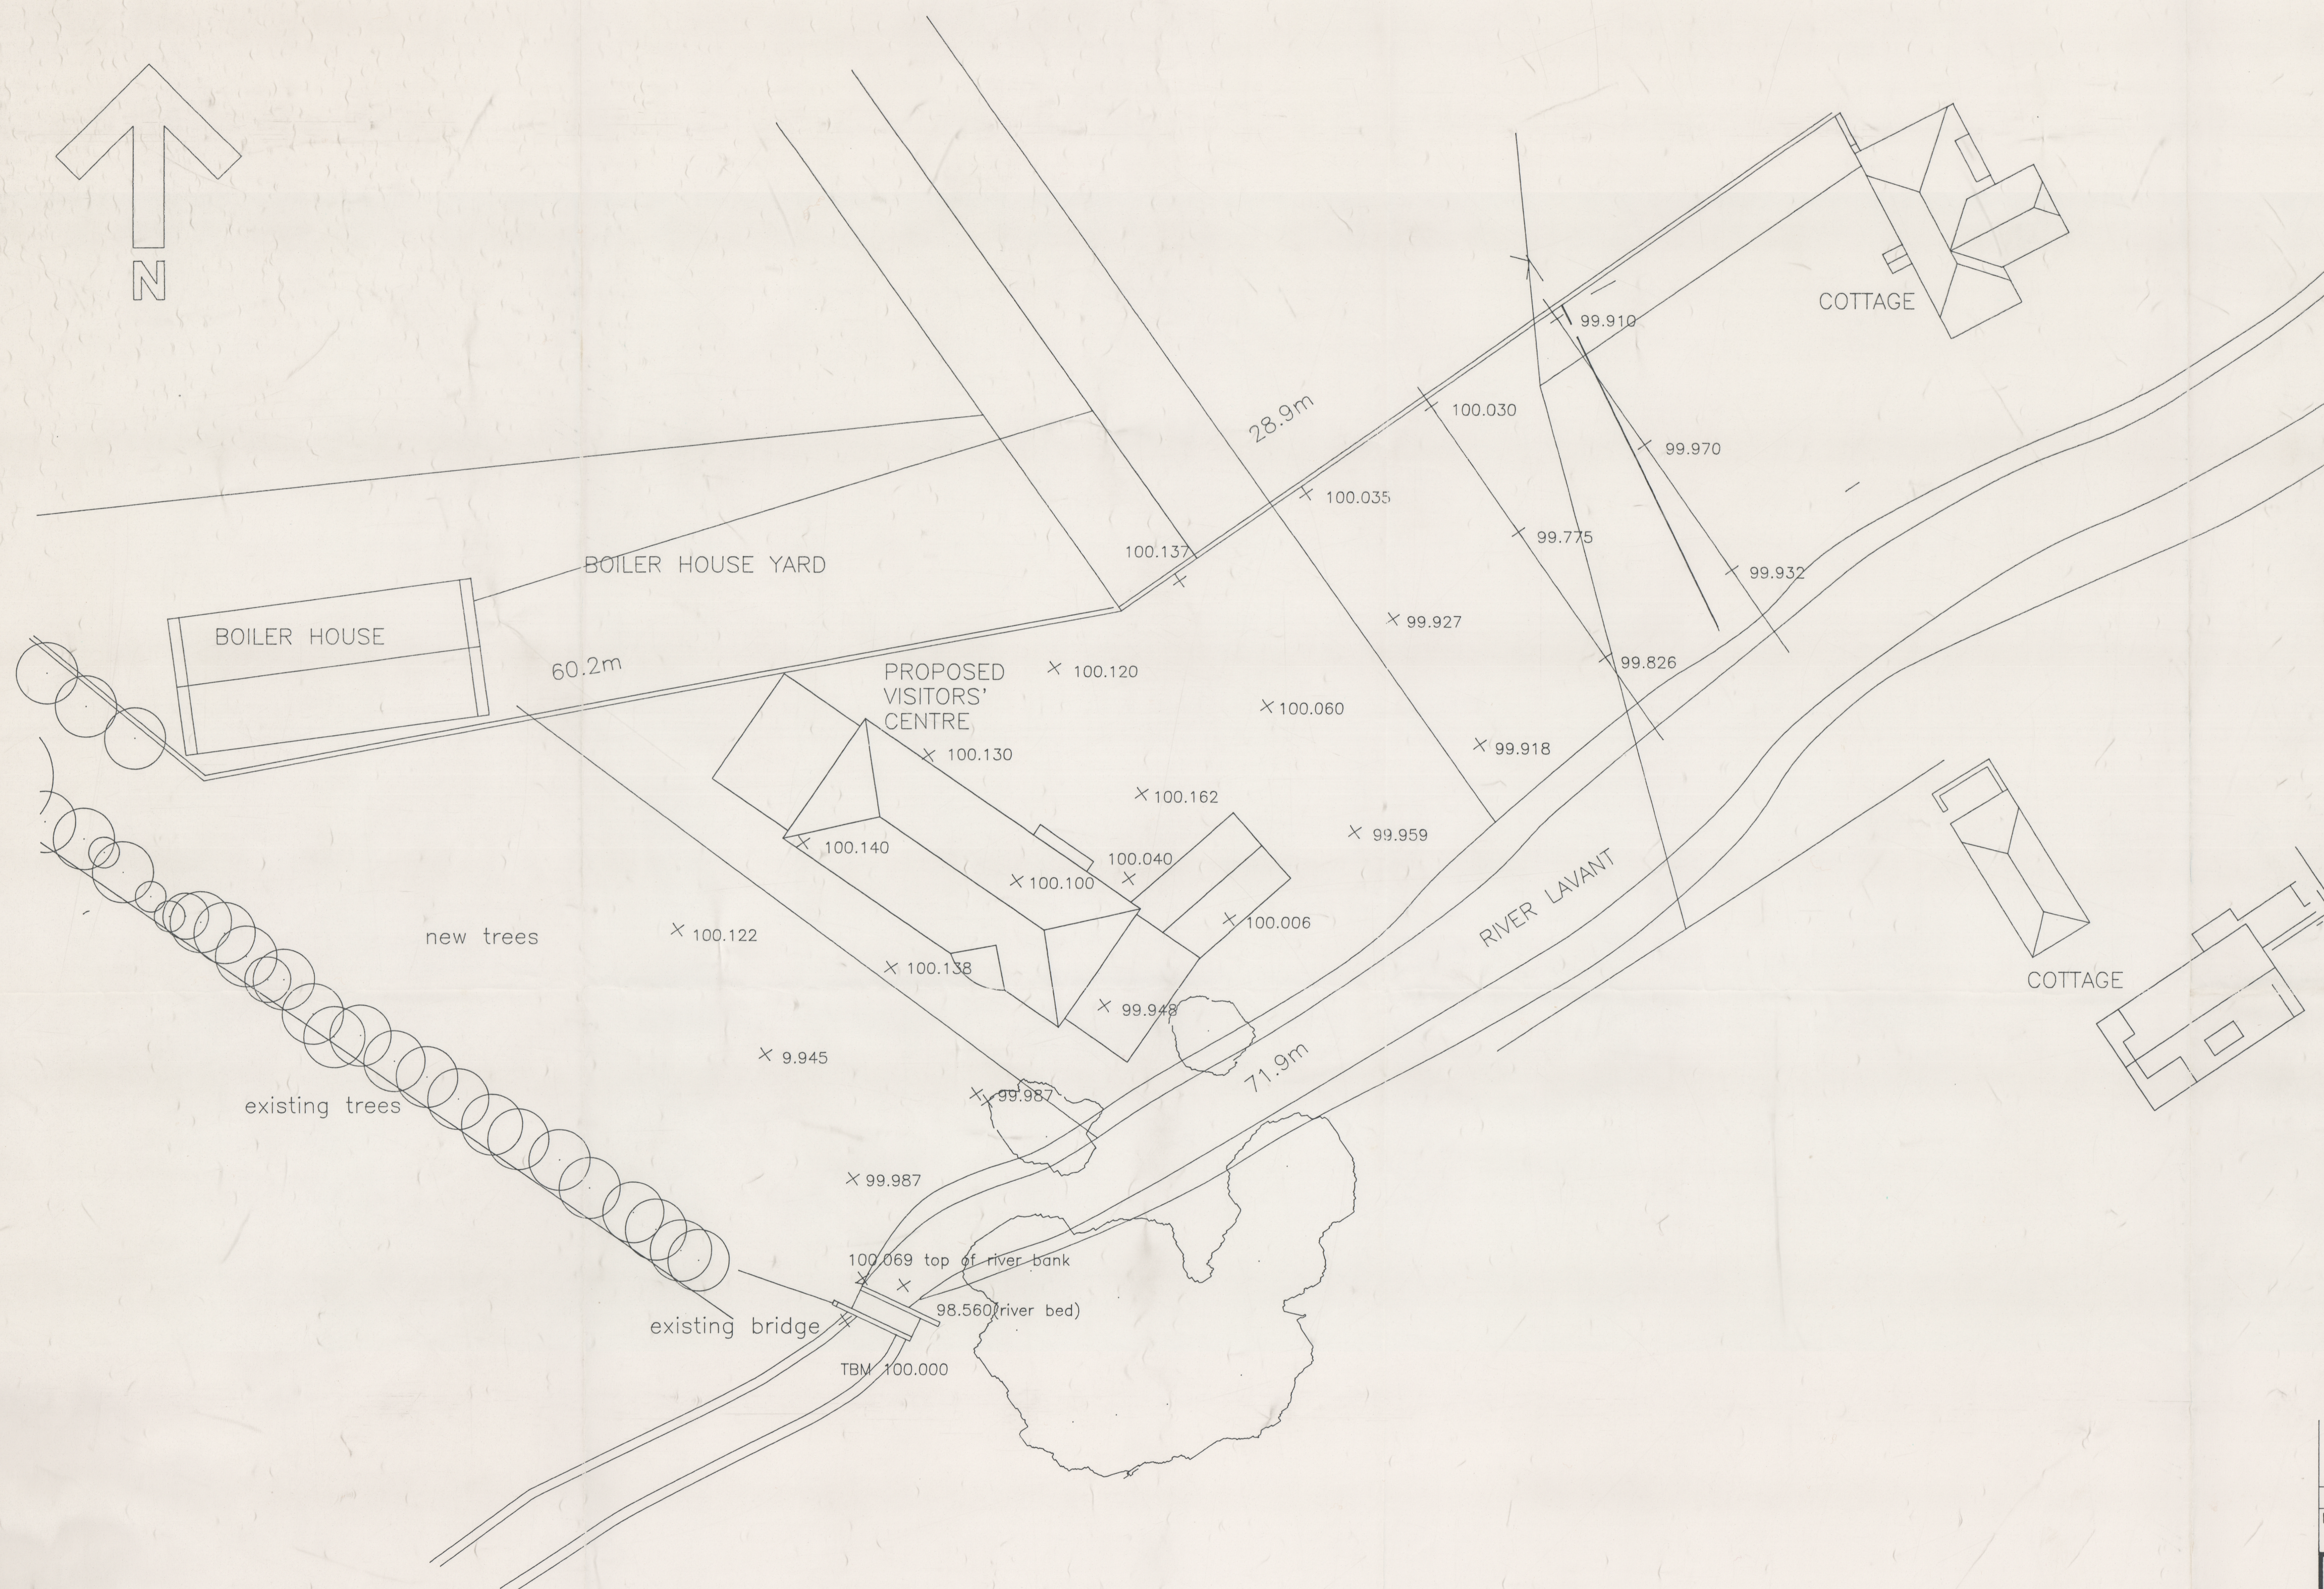


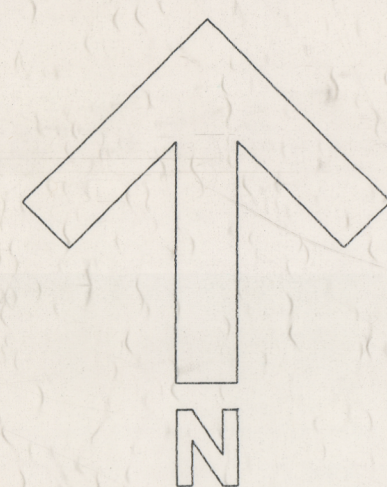

SITE PLAN SHOWING EXISTING LEVELS
scale 1 to 250

Rev		Description	AMENDMENT RECORD	Date	Approved
 UNICORN CONSULTANCY SERVICES LIMITED Office Of Origin Design & Project Management Brunel House, 42 The Hard, Portsmouth, Hants. PO1 3DS Tel: 0705 822341					
Project West Dean Gardens Visitors' Centre West Dean, Chichester.			Element / Worksection Site Survey Plan		
Design Manager G.J.Hewitt		Design Director		Scale 1 : 50	
Architect/Engineer Responsible N.E.Awan		Project Engineer		Project ID	
Approved		Date		Drawing No SS - 1	
Drawn A.J.Headley		Date April 1994		Revision	
Checked		Date			