


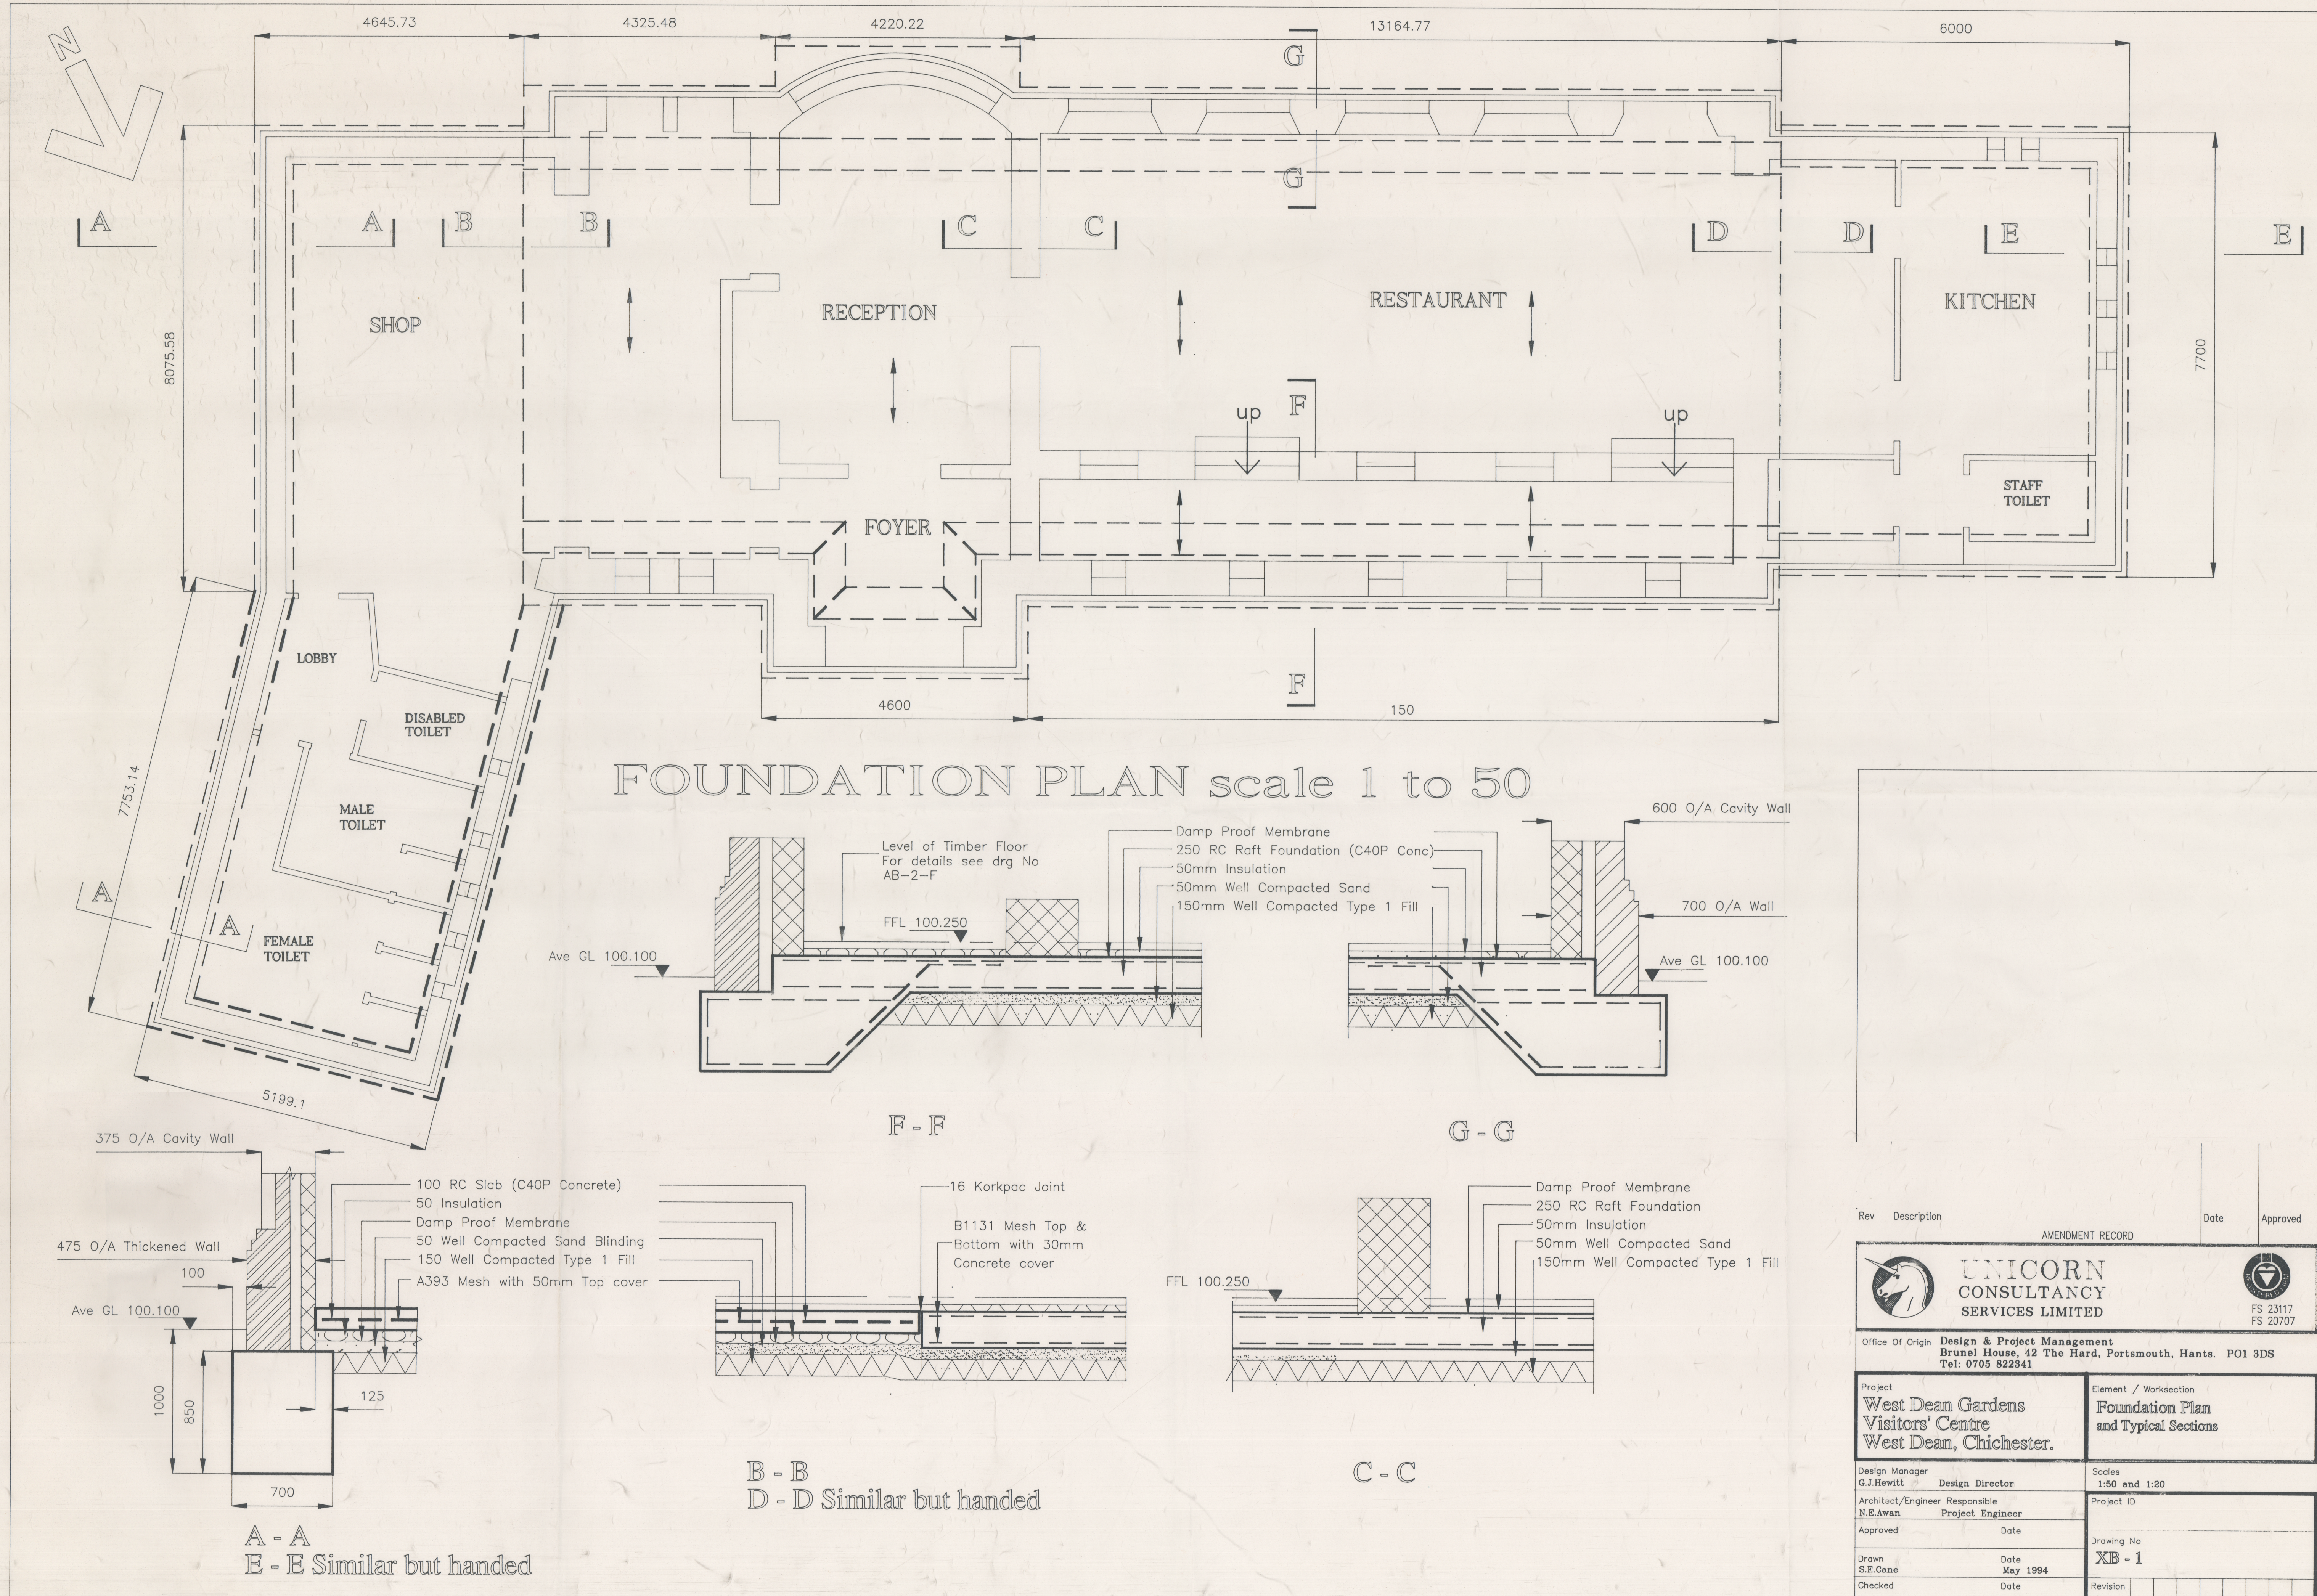

Rev	Description	AMENDMENT RECORD	Date	Approved
UNICORN CONSULTANCY SERVICES LIMITED Office Of Origin Design & Project Management Brunel House, 42 The Hard, Portsmouth, Hants. PO1 3DS Tel: 0705 822341 Project West Dean Gardens Visitors' Centre West Dean, Chichester. Element / Worksection Foundation Plan and Typical Sections				
Design Manager G.J.Hewitt	Design Director	Scales 1:50 and 1:20		
Architect/Engineer Responsible N.E.Awan	Project Engineer	Project ID		
Approved	Date	Drawing No XB - 1		
Drawn S.E.Cane	Date May 1994	Revision		
Checked	Date			