COLLEGE BUILDING D

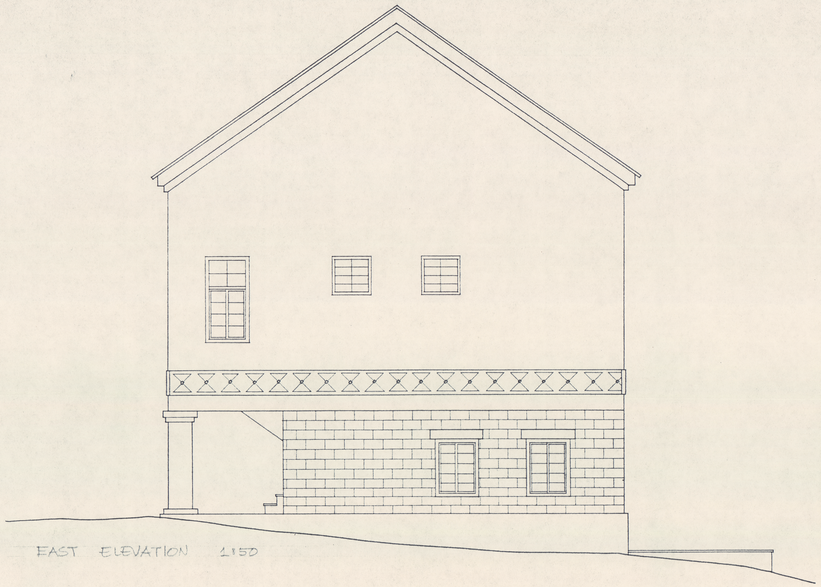

EAST ELEVATION 1:50

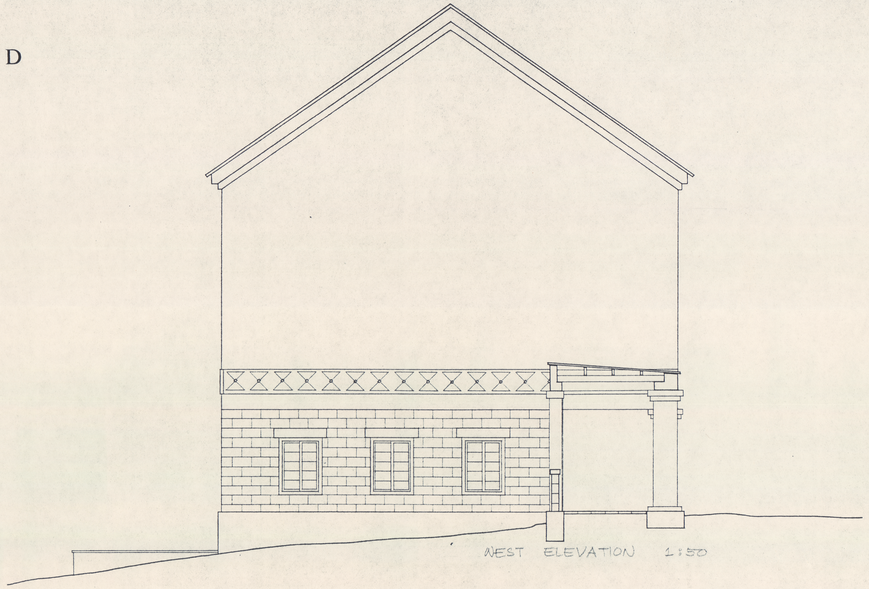

WEST ELEVATION 1:50

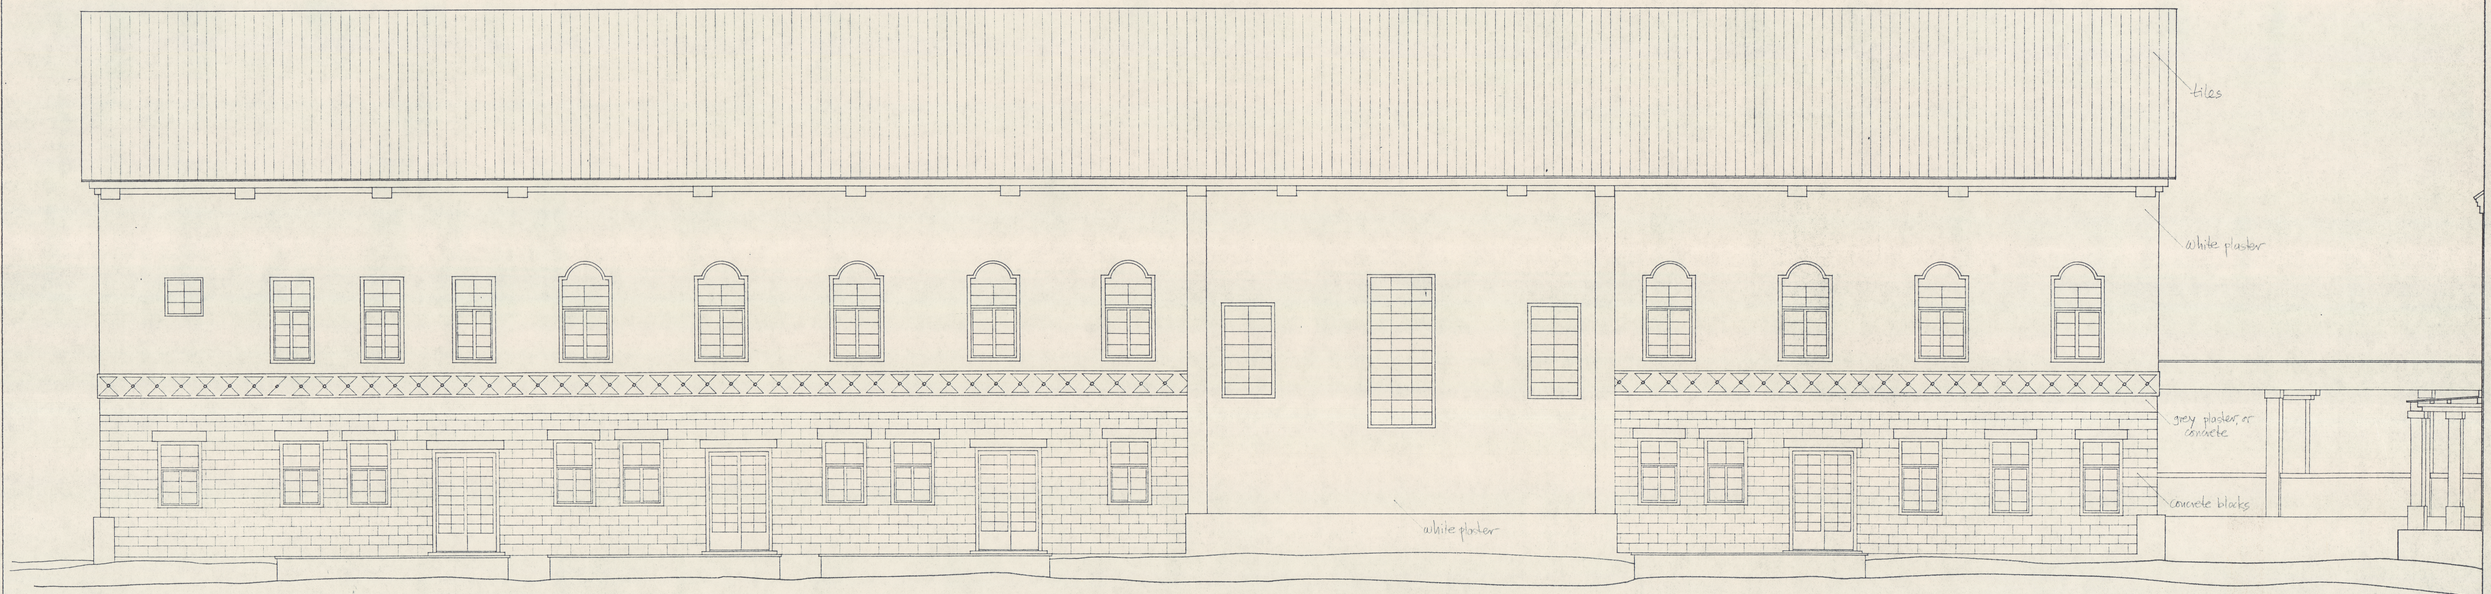

NORTH ELEVATION 1:50

CENTER FOR ENVIRONMENTAL STRUCTURE
ARCHITECTS AND CONTRACTORS BERKELEY, CALIFORNIA

EISHIN PROJECT	BUILDING No	SHEET No	DATE
TOKYO JAPAN	32	4	27 April 1984