COLLEGE BUILDING C

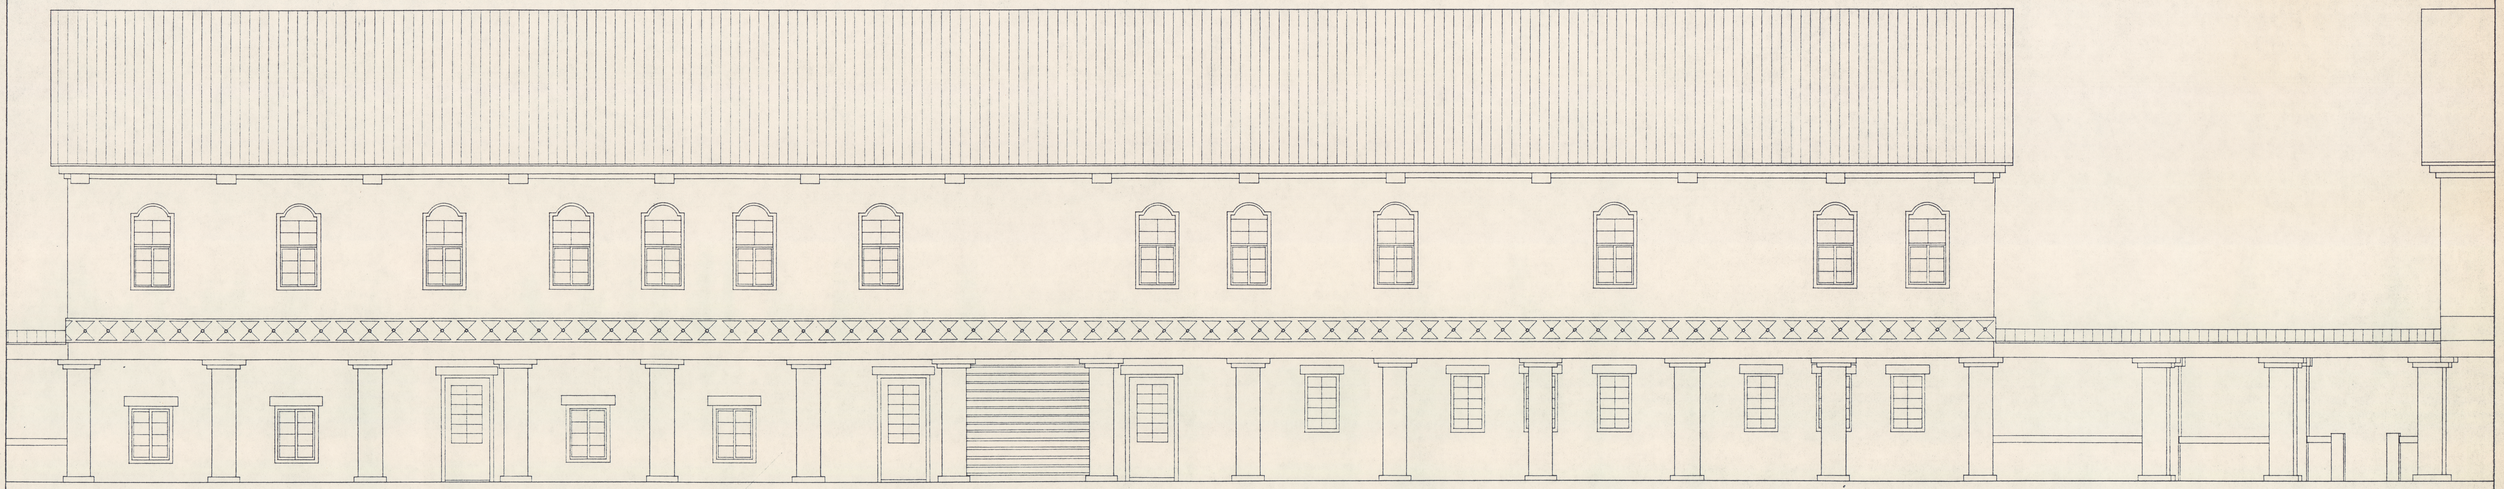

white plaster

NORTH ELEVATION 1:50

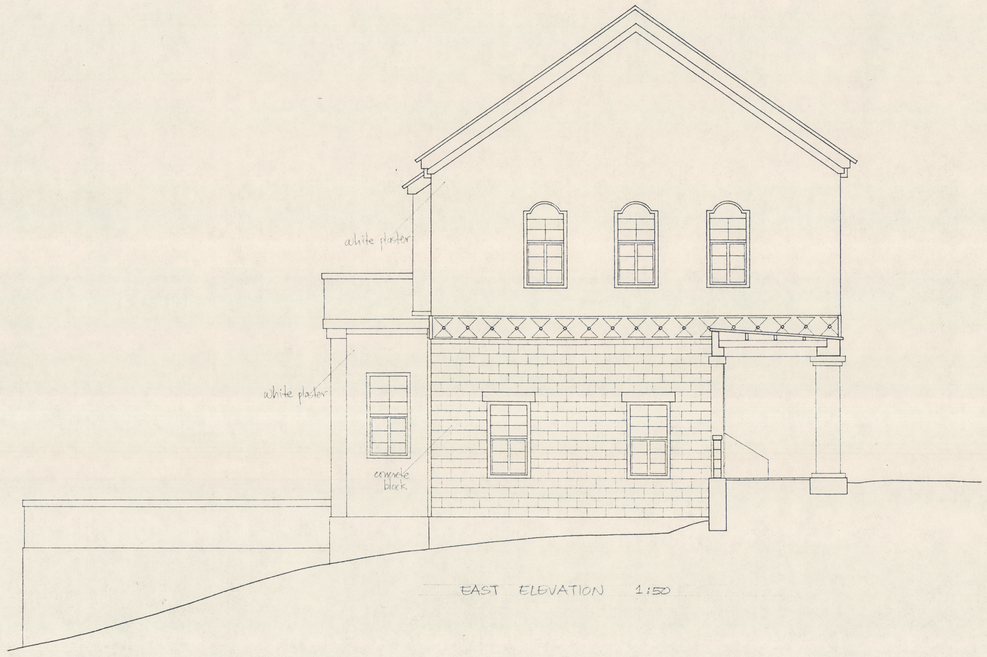

EAST ELEVATION 1:50

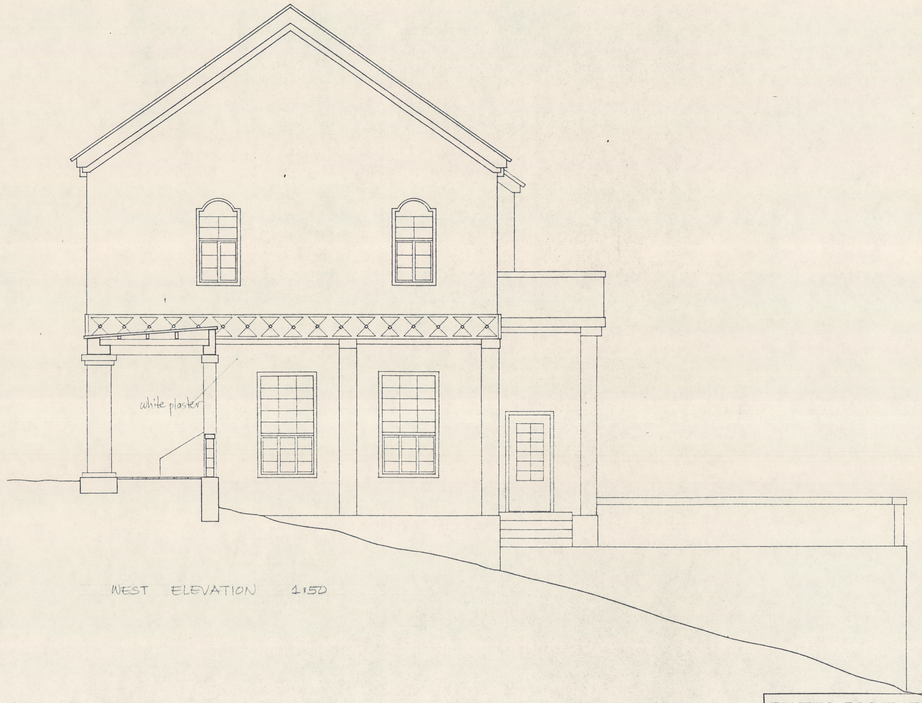

WEST ELEVATION 1:50

CENTER FOR ENVIRONMENTAL STRUCTURE
ARCHITECTS AND CONTRACTORS BERKELEY, CALIFORNIA

EISHIN PROJECT	BUILDING No	SHEET No	DATE
TOKYO JAPAN	34	3	27 April 1984