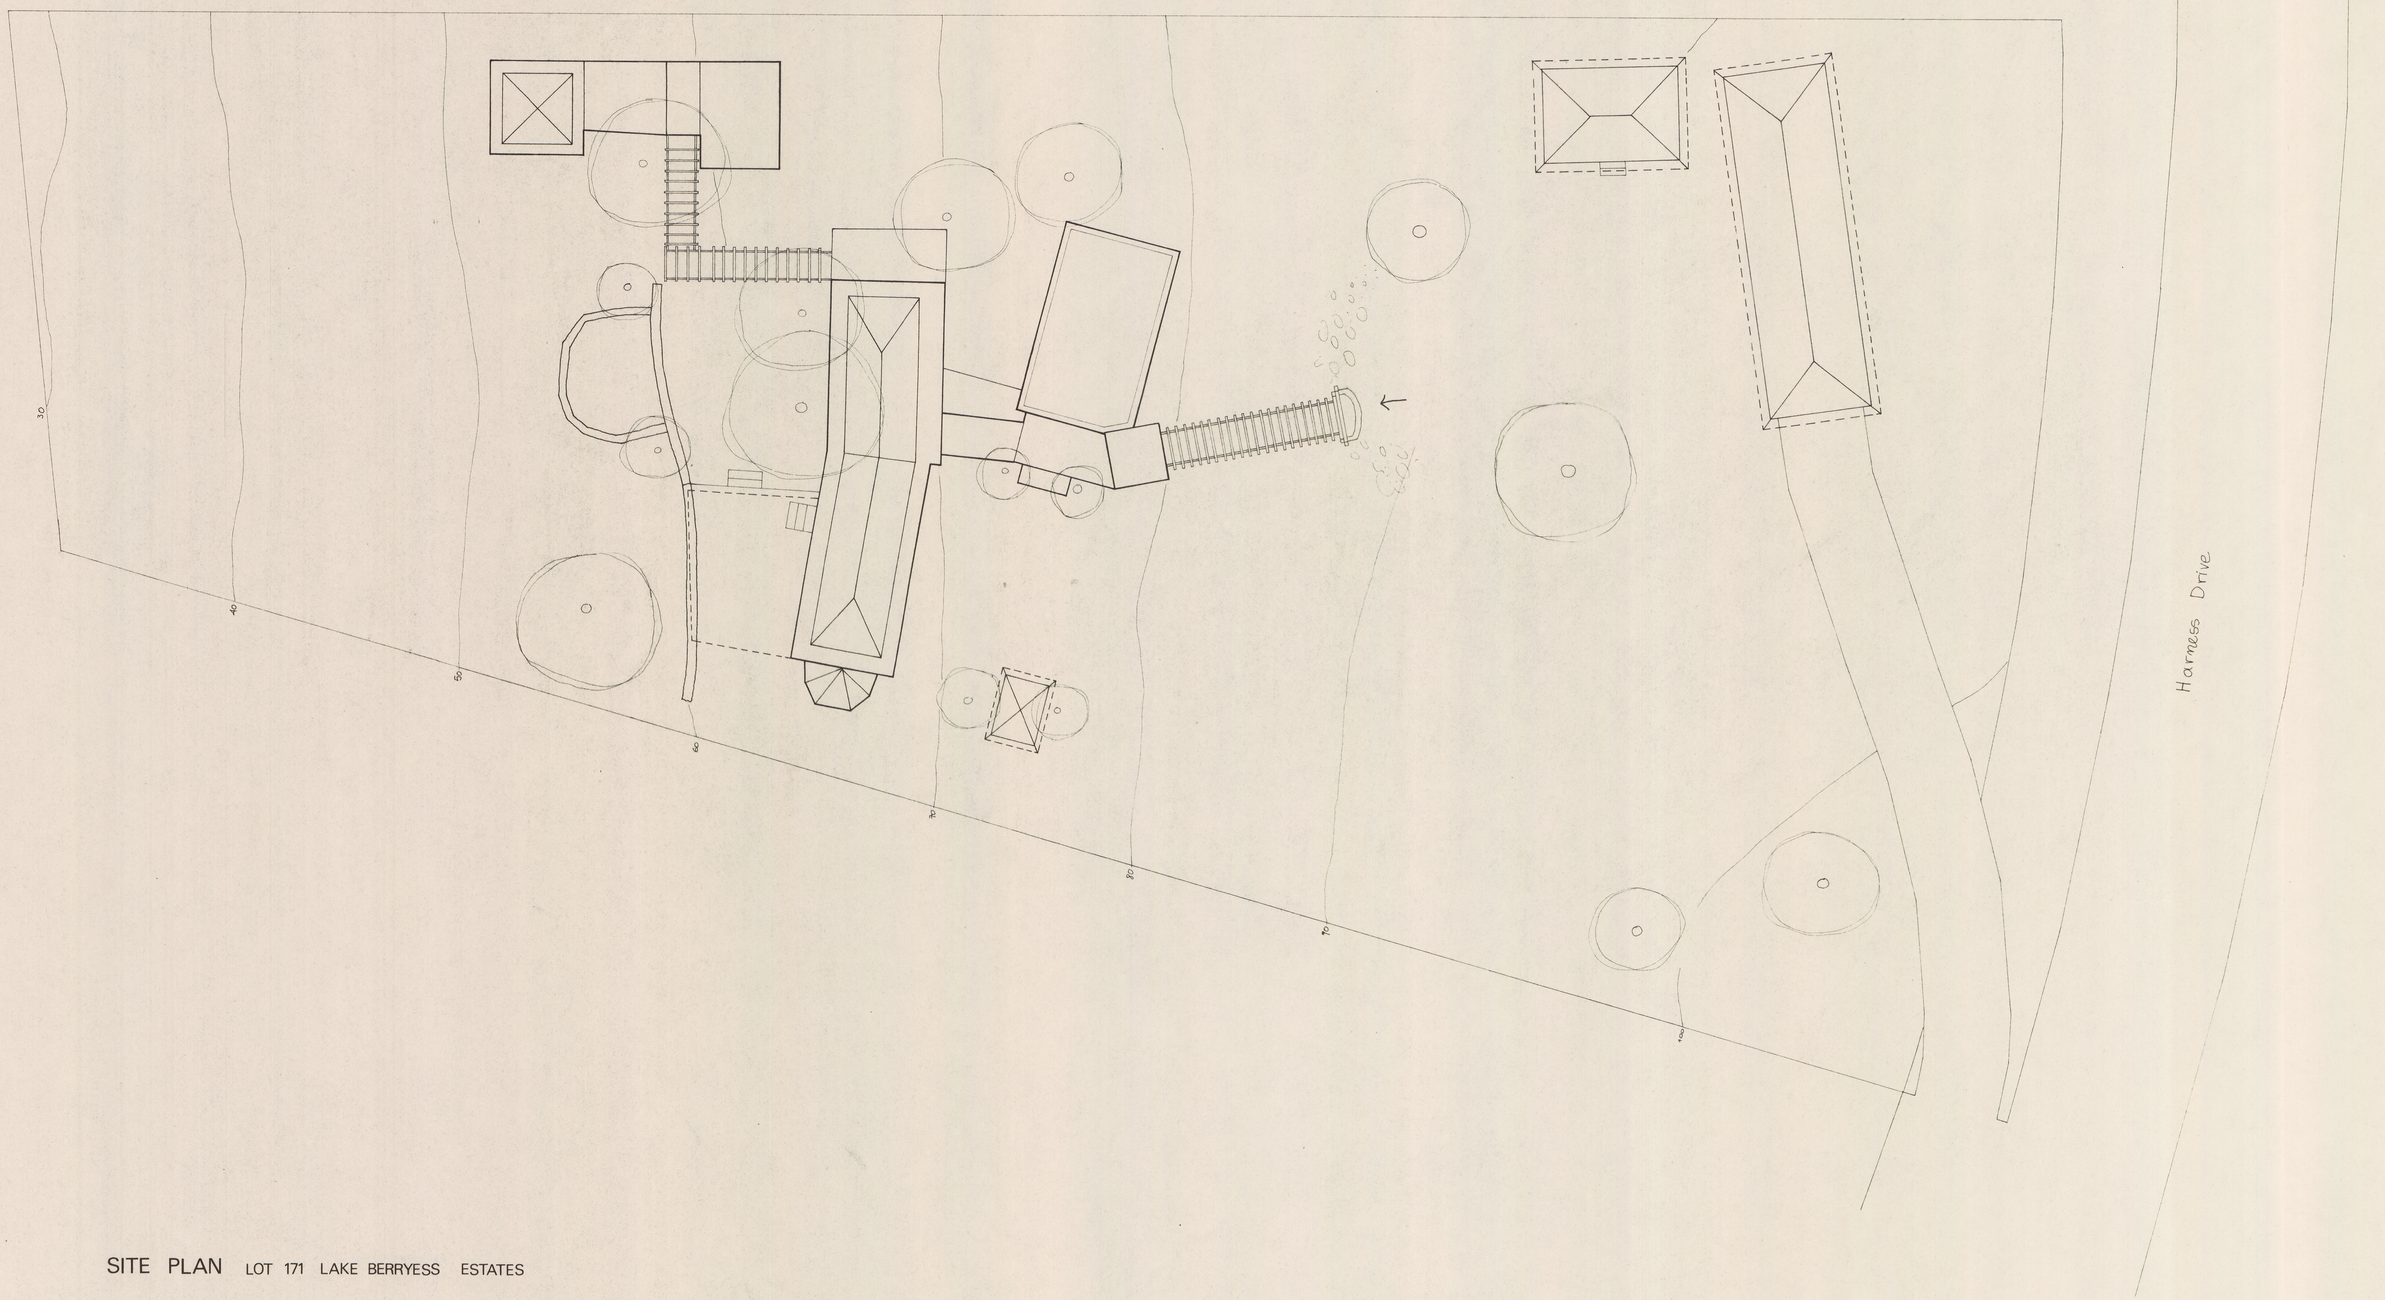


SITE PLAN LOT 171 LAKE BERRYESS ESTATES

Scale: 1"=10'-0"

0 1 2.5 4.5 10 20 30

CENTER FOR ENVIRONMENTAL STRUCTURE, ARCHITECTS AND CONTRACTORS

2701 SHASTA ROAD, BERKELEY, CALIFORNIA 94708