


HALL OF FACULTY OFFICES

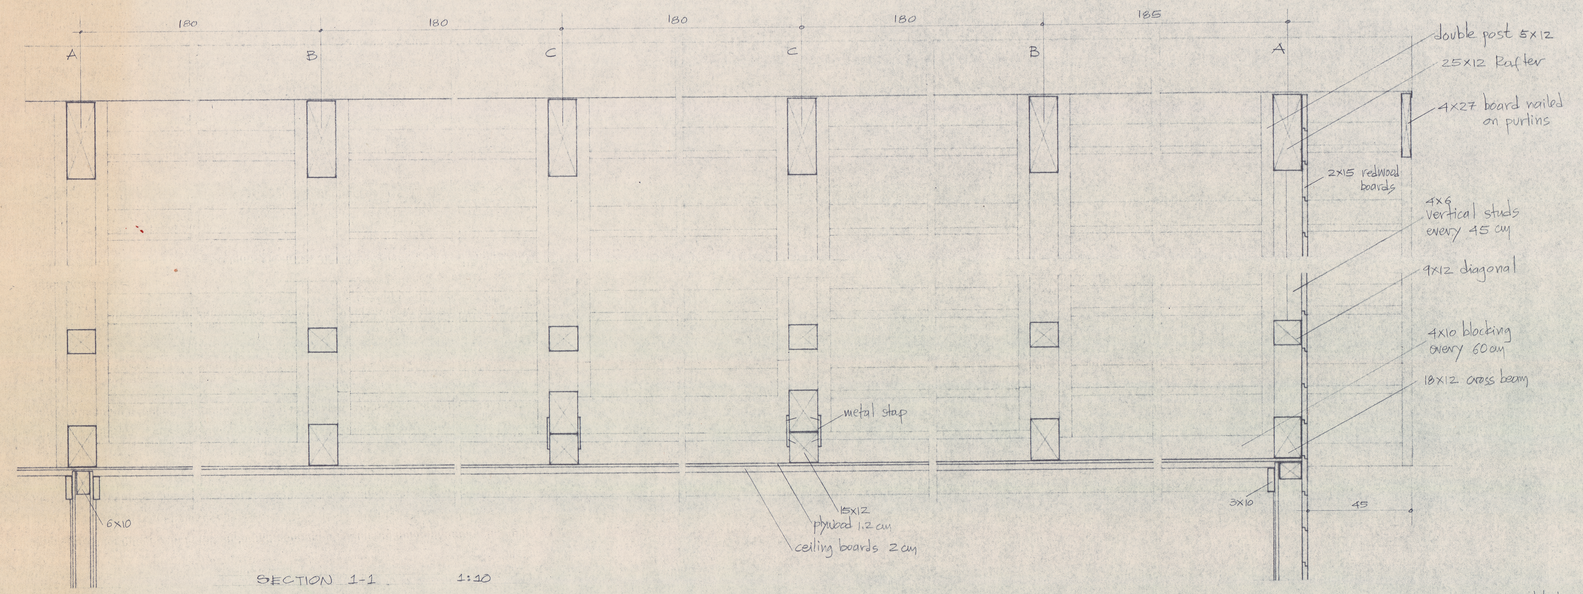



SECTION 1-1 1:10

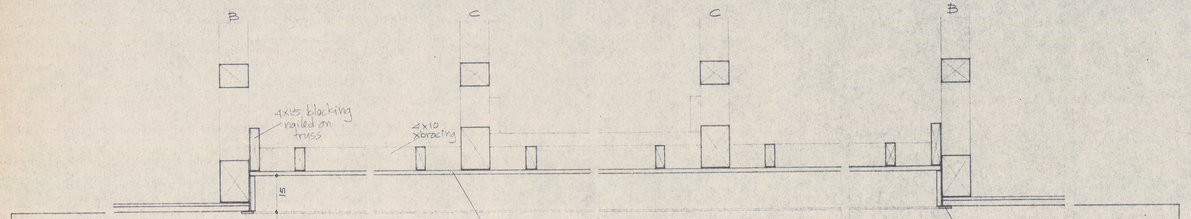

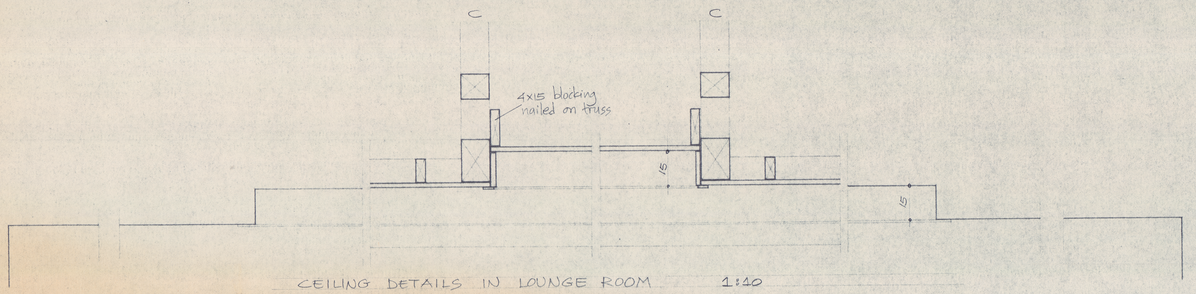

CEILING DETAILS IN LOUNGE ROOM 1:10

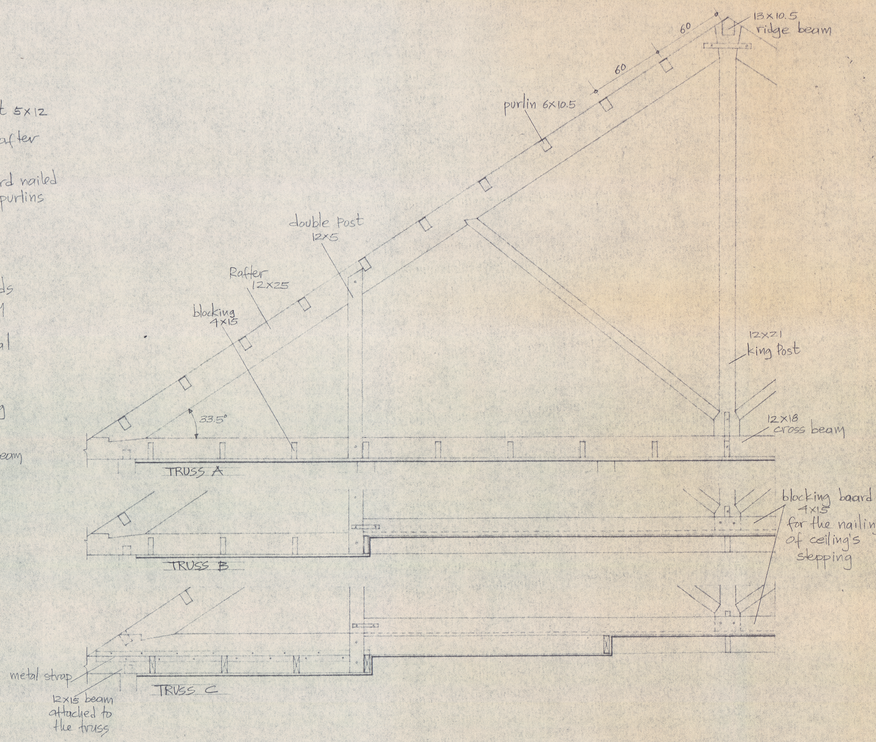

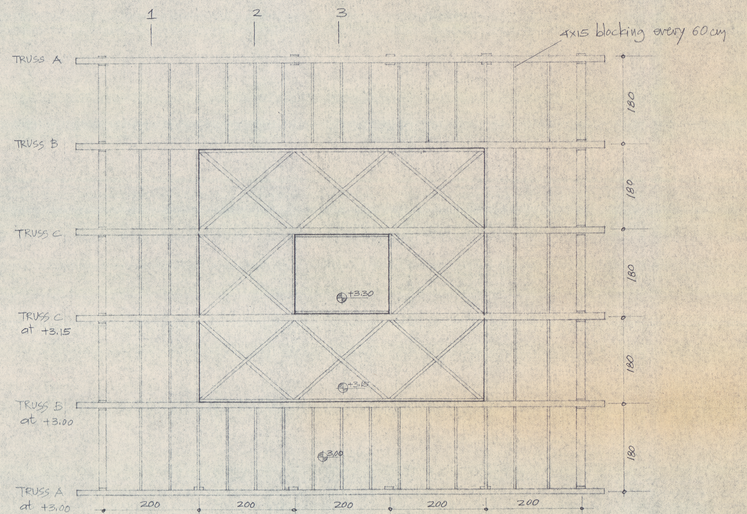

CEILING FRAMING PLAN IN LOUNGE 1:50

CENTER FOR ENVIRONMENTAL STRUCTURE
ARCHITECTS AND CONTRACTORS BERKELEY, CALIFORNIA

EISHIN PROJECT TOKYO JAPAN	BUILDING No 24	SHEET No 5	DATE 1.4.84