


GYMNASIUM

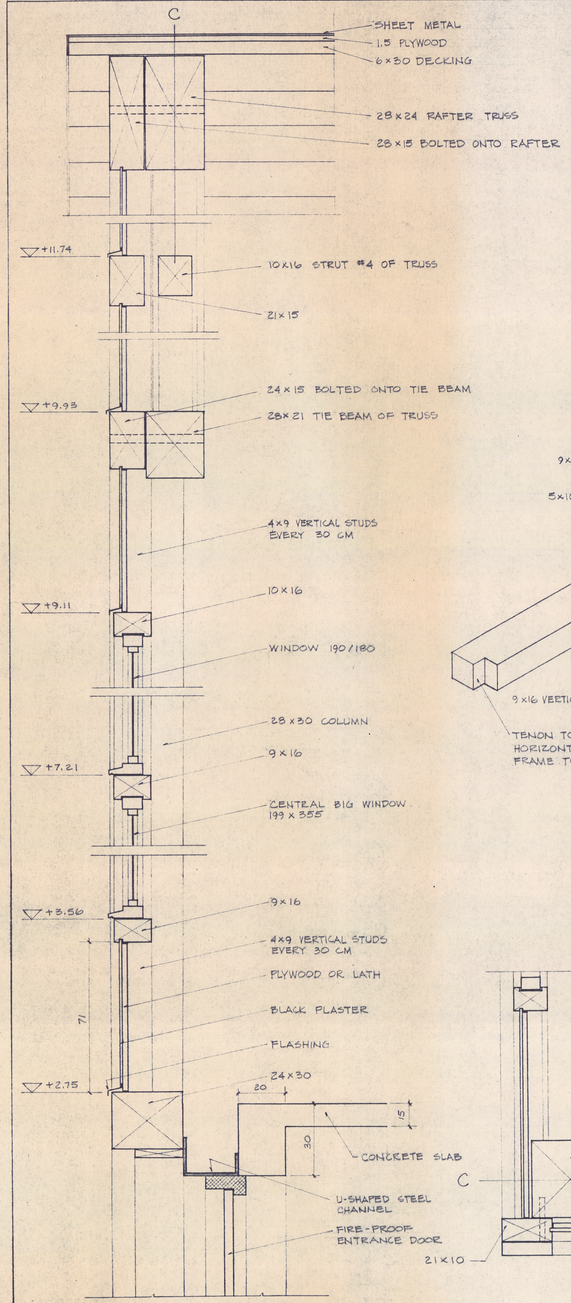


VERTICAL WALL SECTION 4-4' NORTH ELEVATION 1:10

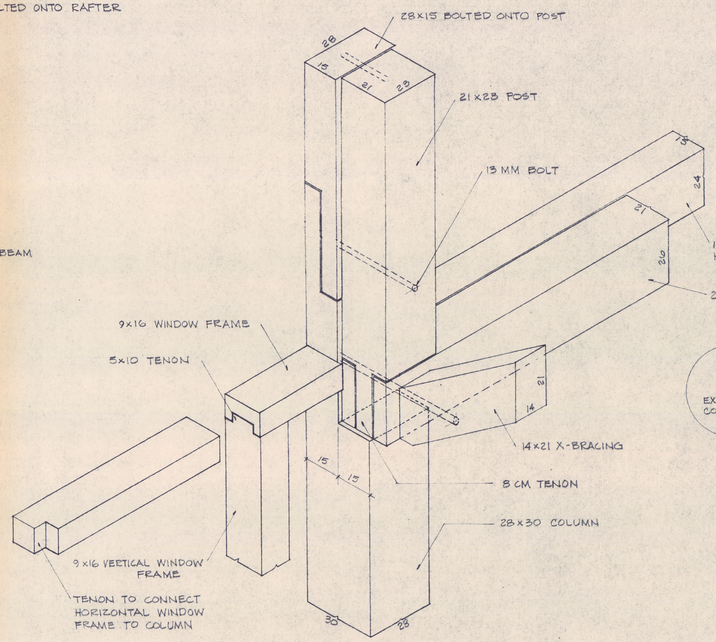


AXONOMETRIC DETAIL W
END WALL FRAME - TRUSS CONNECTION
1:10
(SEE FRAMING PLAN OF END WALL D_{10} & P.49 OF ENGINEERING REPORT)

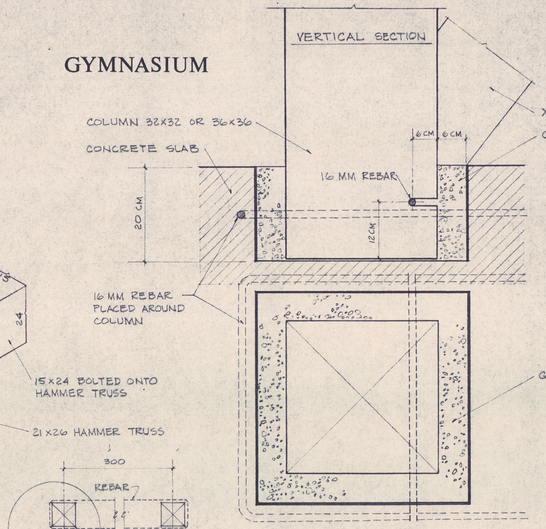


CONNECTION BETWEEN
EXTERIOR COLUMNS AND CONCRETE SLAB
1:5
(SEE P.45 OF ENGINEERING REPORT)

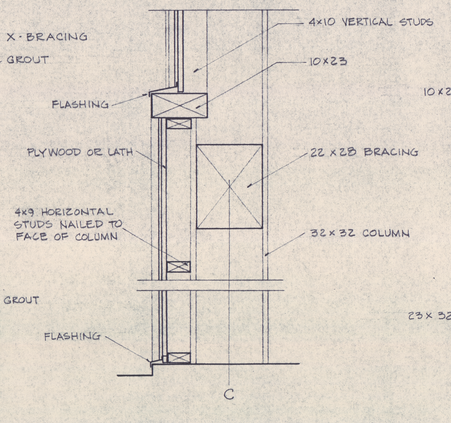


VERTICAL SECTION 5-5'
BASE OF WALL
1:10

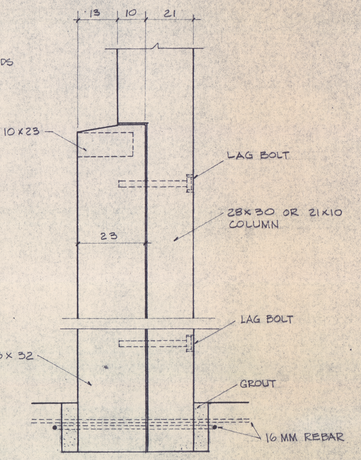


DETAIL OF COLUMN BASE
(AT COLUMNS INDICATED WITH "X" ON ELEVATIONS)
1:10

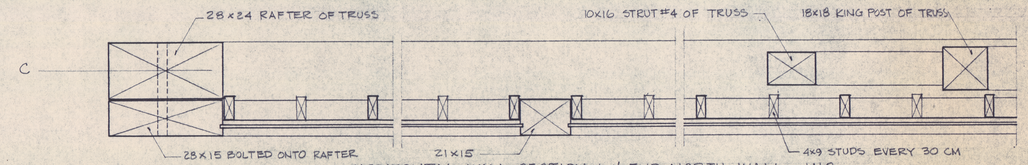

HORIZONTAL WALL SECTION 1-1' END NORTH WALL 1:10

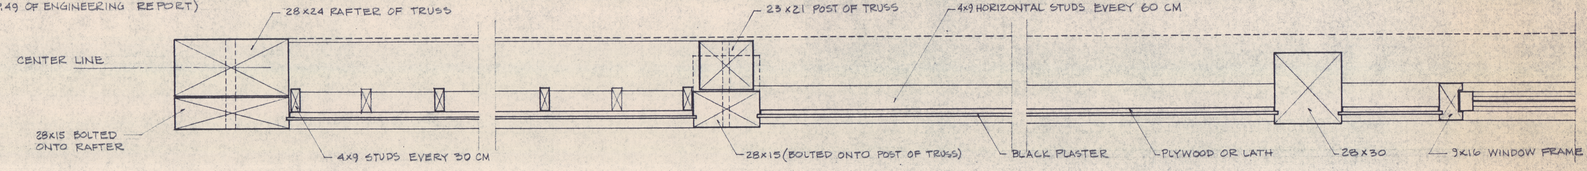

HORIZONTAL WALL SECTION 2-2' END NORTH WALL 1:10

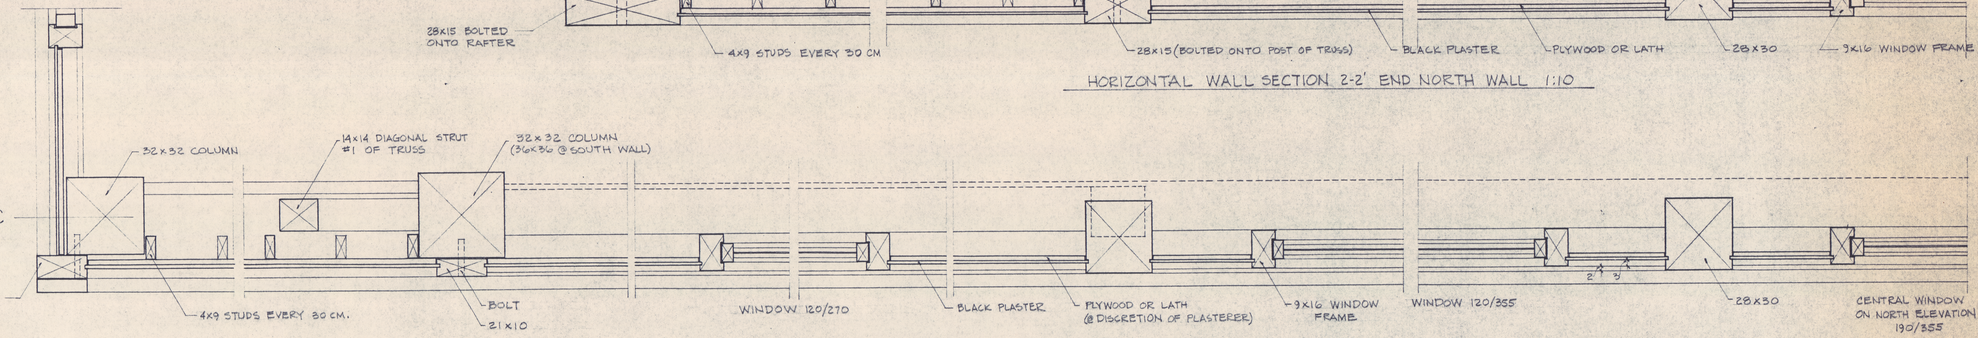

HORIZONTAL WALL SECTION 3-3' END NORTH WALL 1:10
(SEE DRAWING D_8 FOR LOCATION AND FRAMING PLAN OF END WALL D_{10})

CENTER FOR ENVIRONMENTAL STRUCTURE
ARCHITECTS AND CONTRACTORS BERKELEY, CALIFORNIA

EISHIN PROJECT TOKYO JAPAN	BUILDING No 25	SHEET No 9	DATE 1.4.89