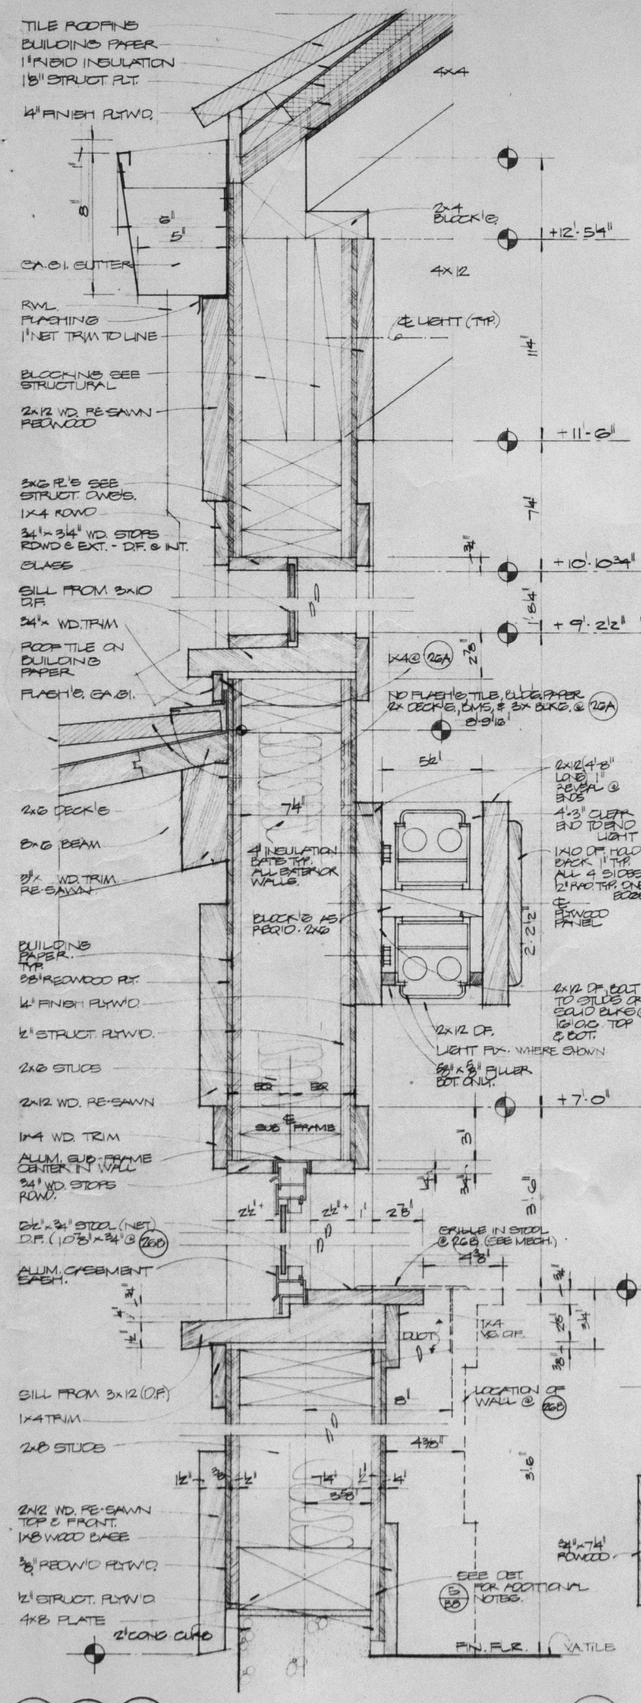

26B 26A 26 WALL SECTION UNIT 'J'
SCALE 3"=1'-0"

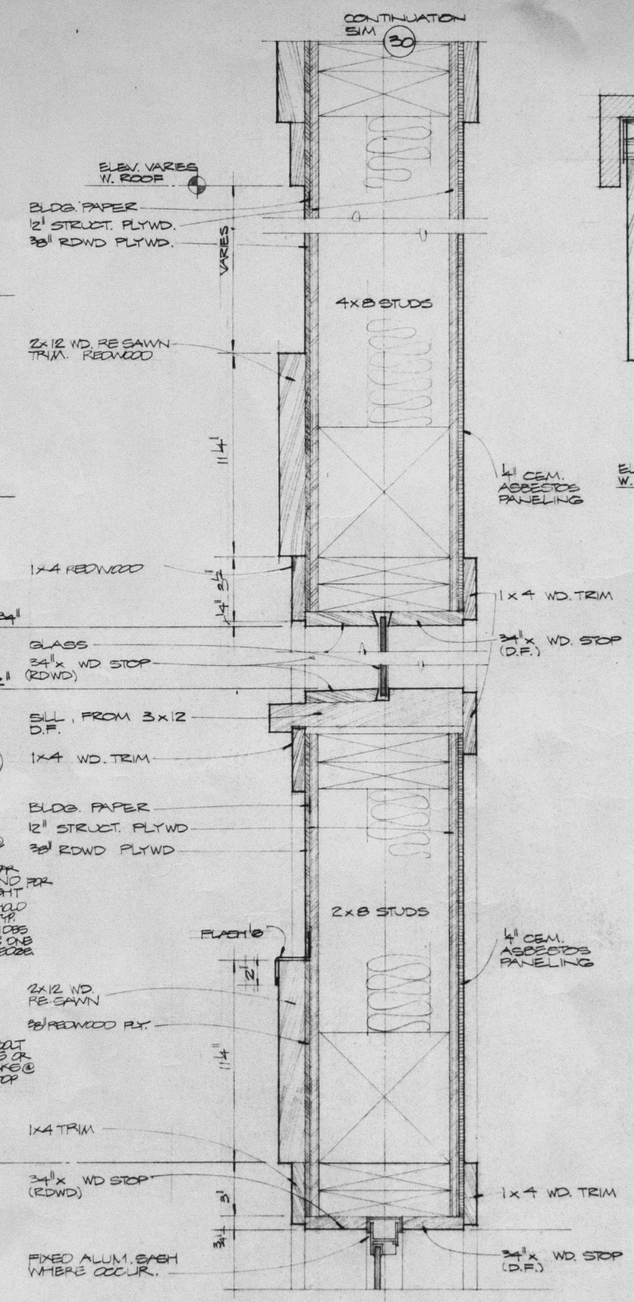

28 WALL SECTION EAST ELEV. UNIT 'J'
SCALE 3"=1'-0"

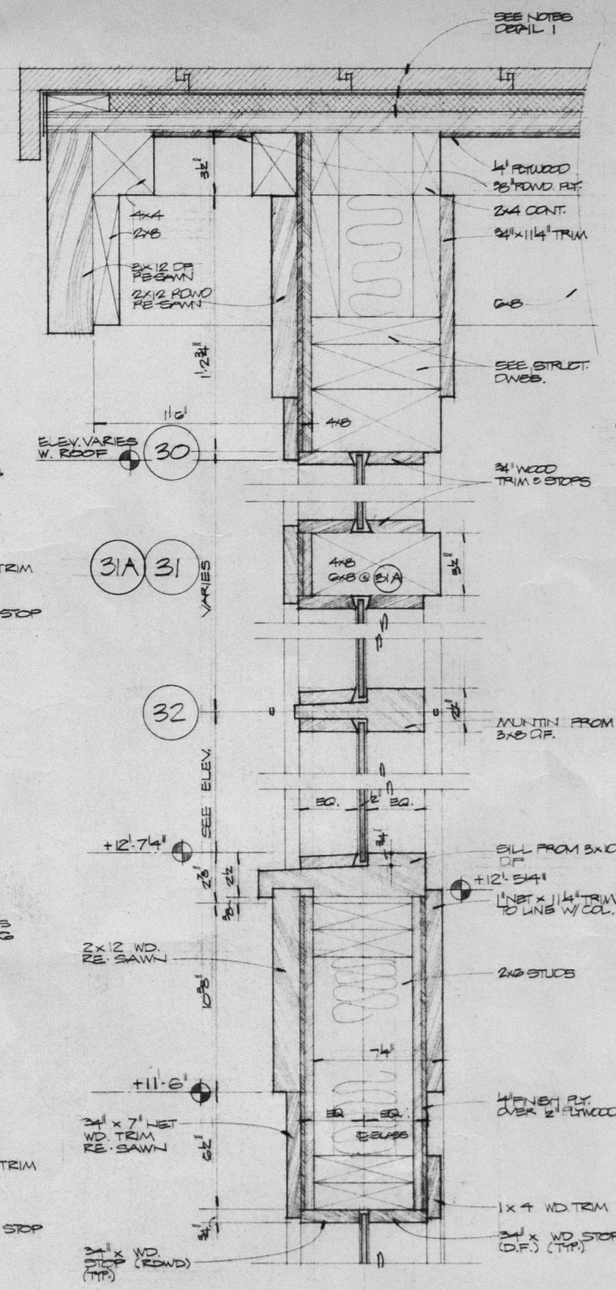

29 WALL SECTION WEST ELEV. UNIT 'J'
SCALE 3"=1'-0"

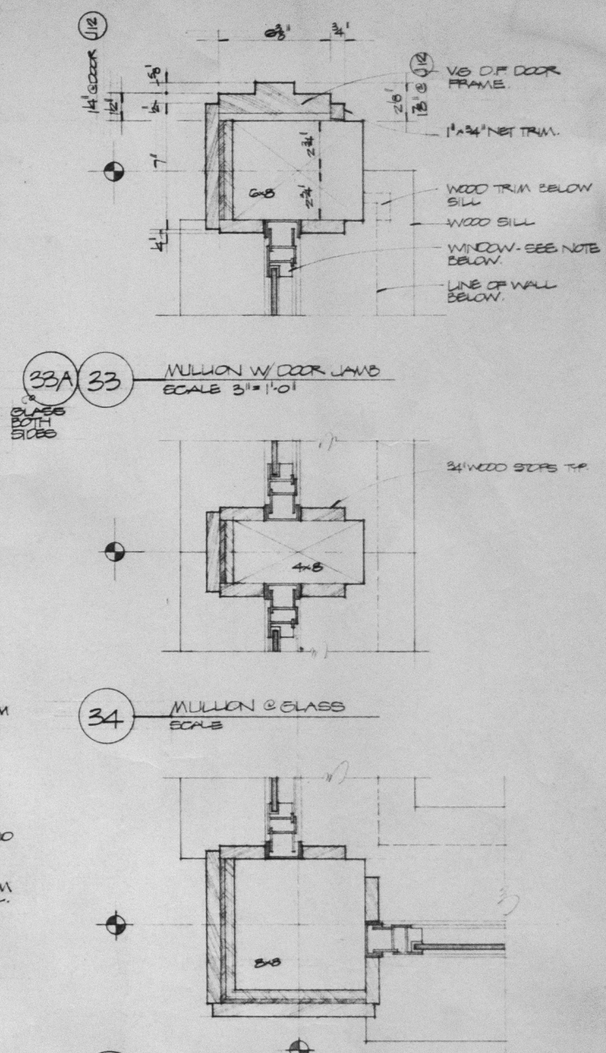

35 CORNER MULLION
SCALE 3"=1'-0"

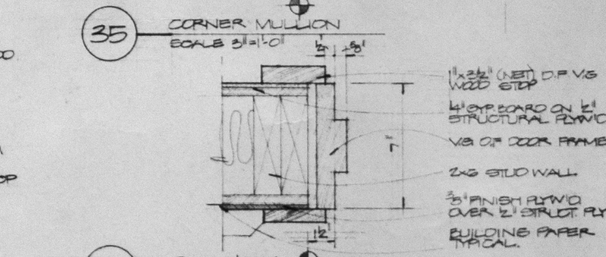

36 DOOR JAMB
SCALE 3"=1'-0"

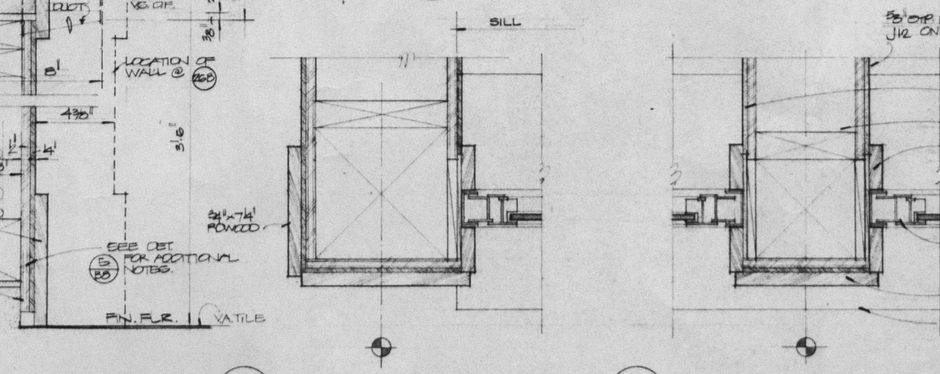

37 EXTERNAL CORNER JAMB
SCALE 3"=1'-0"

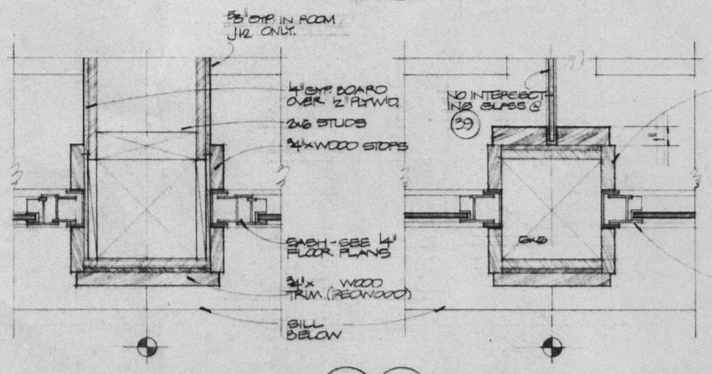

38 MULLION @ PARTITION
SCALE 3"=1'-0"

39 40 MULLION @ GLASS
SCALE 3"=1'-0"

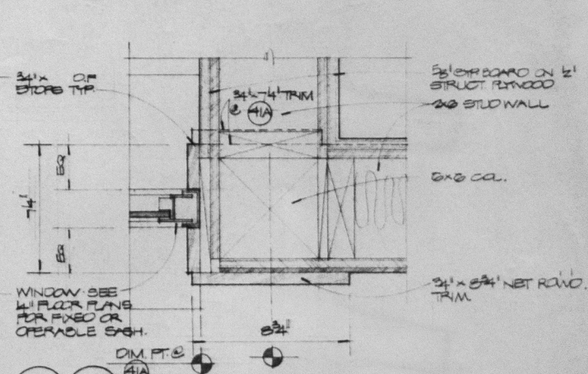

41A 41 MULLION @ SHEAR WALL
SCALE 3"=1'-0"

DETAILS 26 THRU 41

NACHT & LEWIS ARCHITECTS
SACRAMENTO CALIFORNIA
PROJ.:
DATE :

EXTERIOR DETAILS

STANISLAUS COUNTY
COMMUNITY MENTAL HEALTH CENTER
MODESTO CALIFORNIA

B5
OF