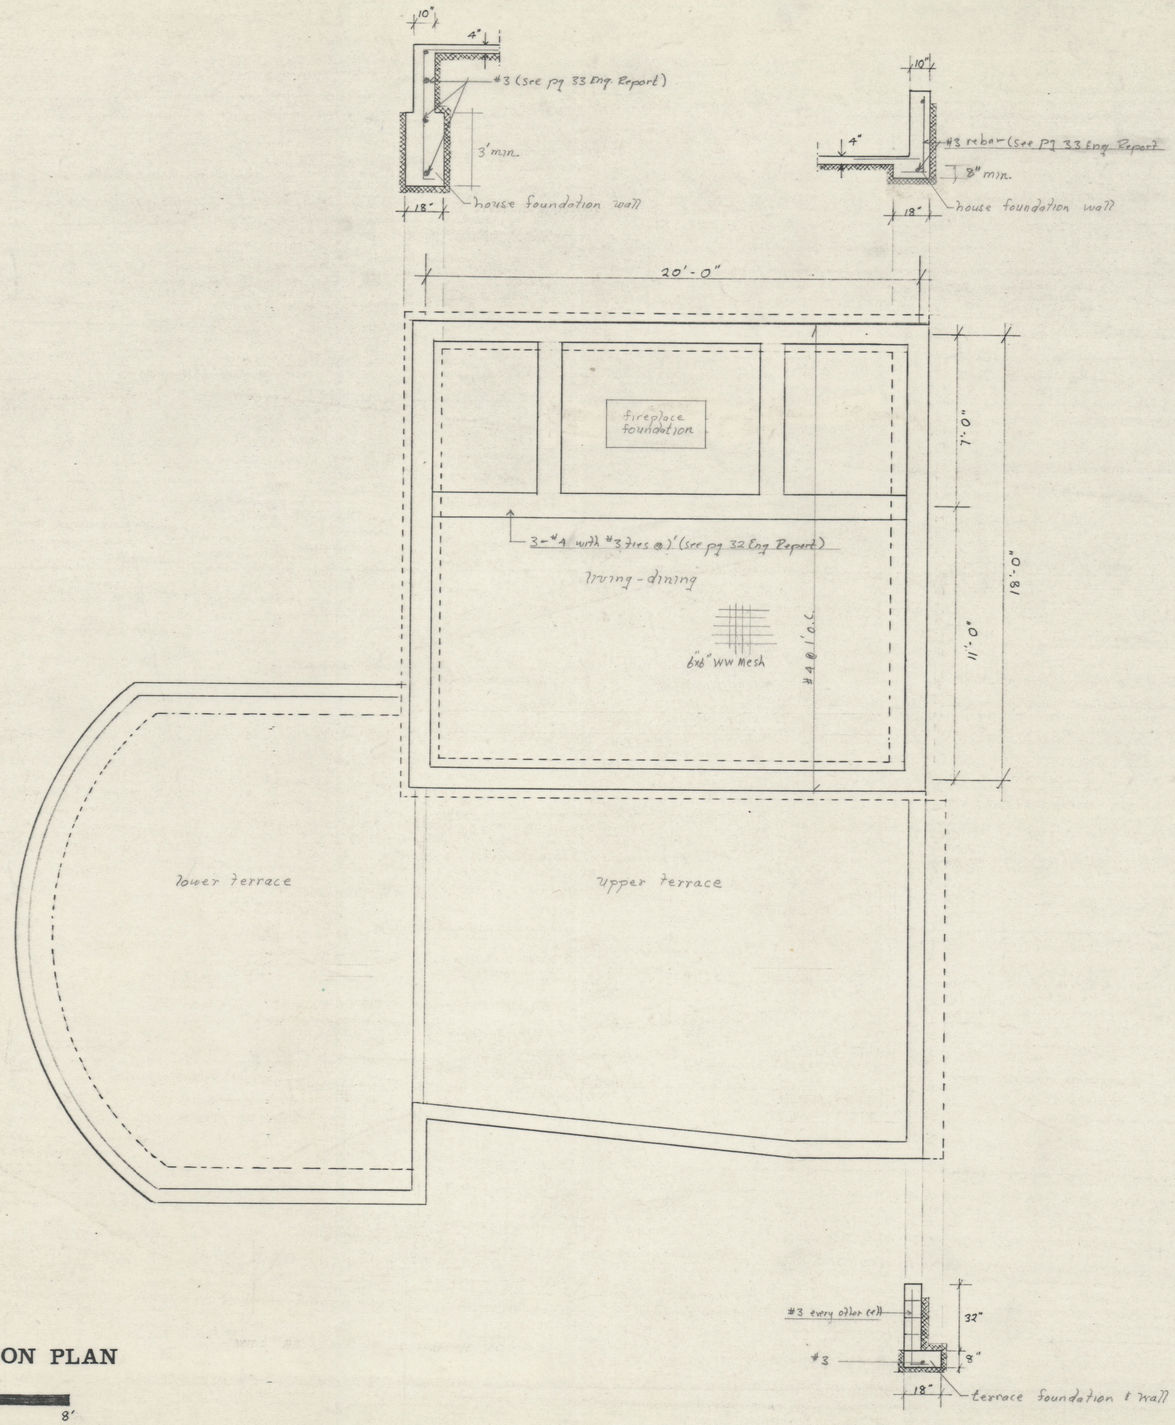

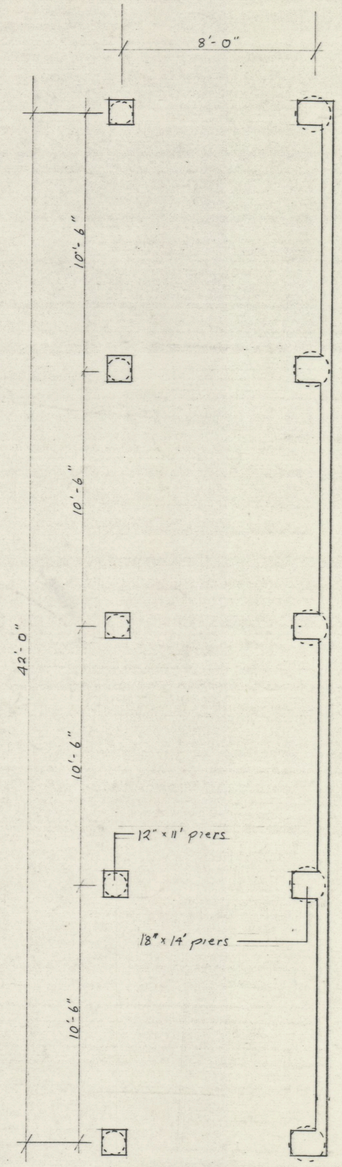

FOUNDATION PLAN

0 1' 2' 3' 4' 8'

REGISTERED ARCHITECT
Christopher Alexander
No. 7769
STATE OF CALIFORNIA