WORKSHOPS II (UPPER STREET)

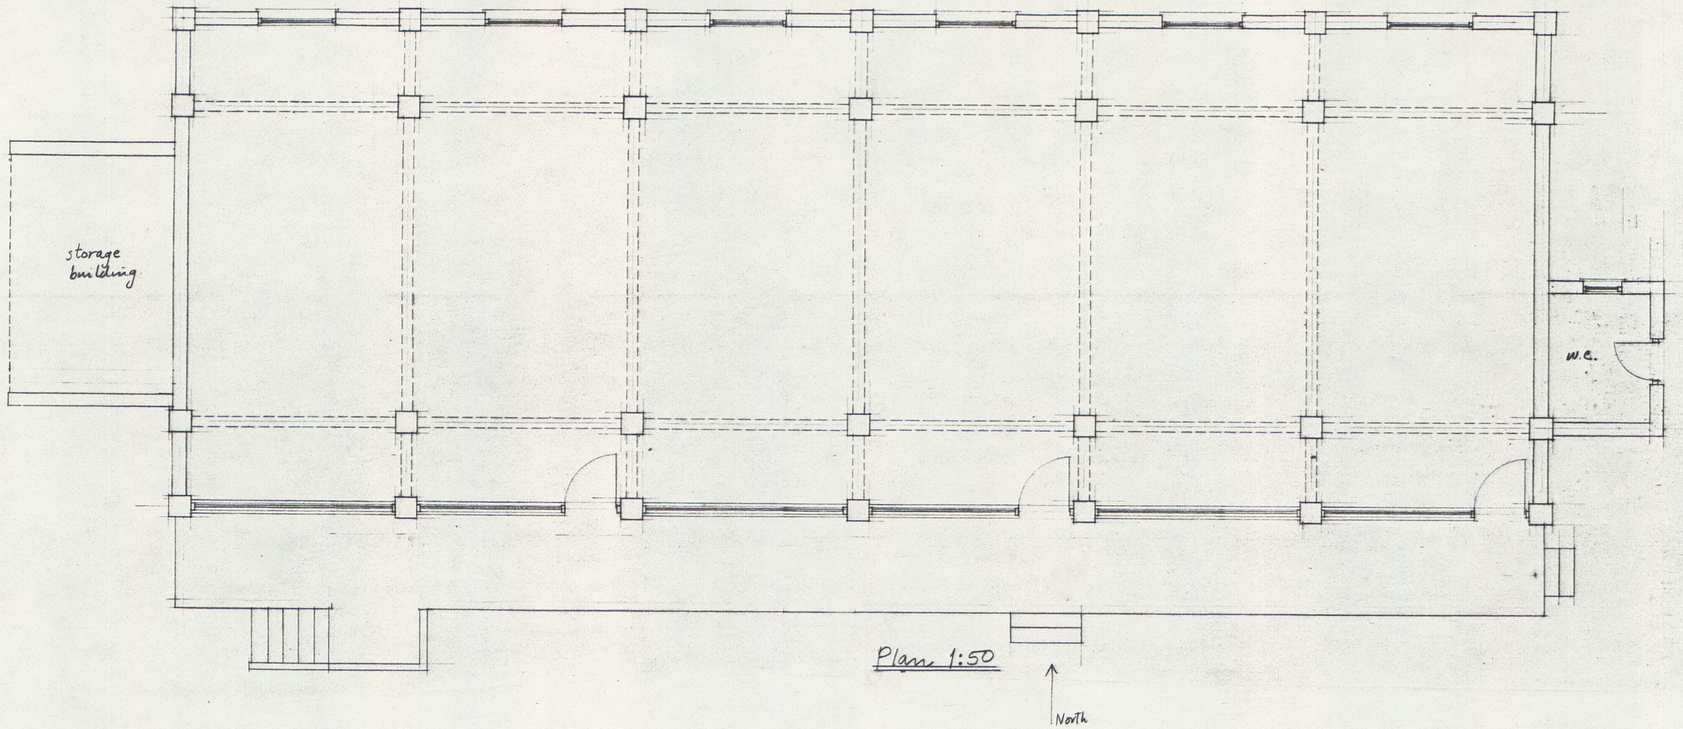

Plan 1:50

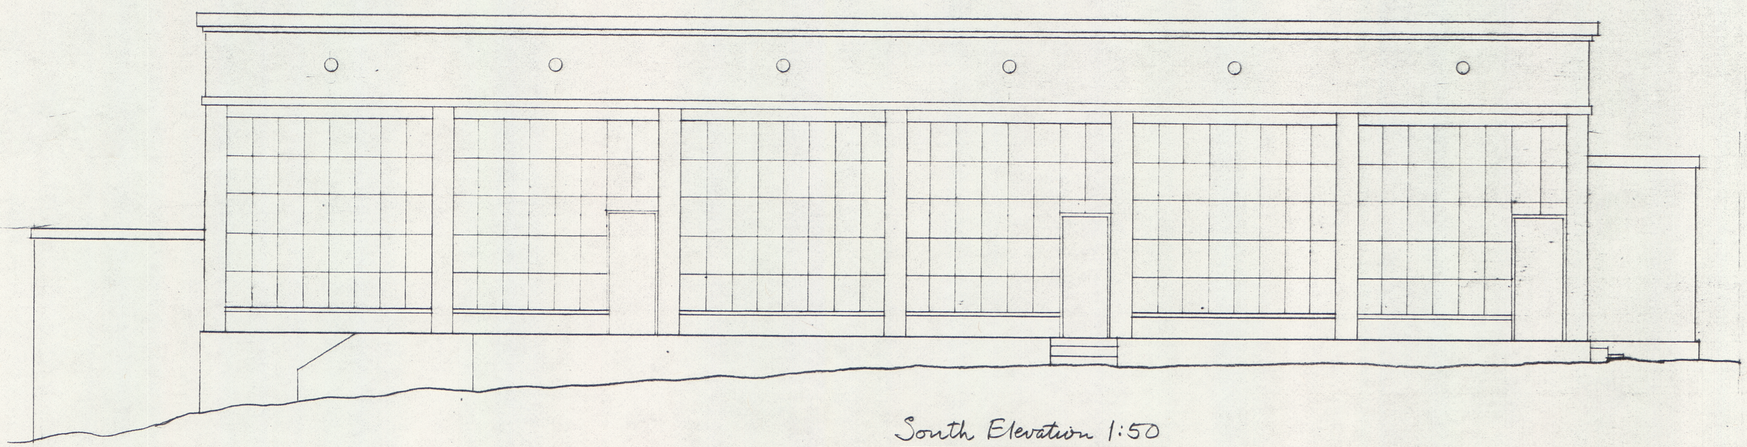

South Elevation 1:50

CENTER FOR ENVIRONMENTAL STRUCTURE, ARCHITECTS AND CONTRACTORS

BERKELEY, CALIFORNIA