COLLEGE BUILDING D

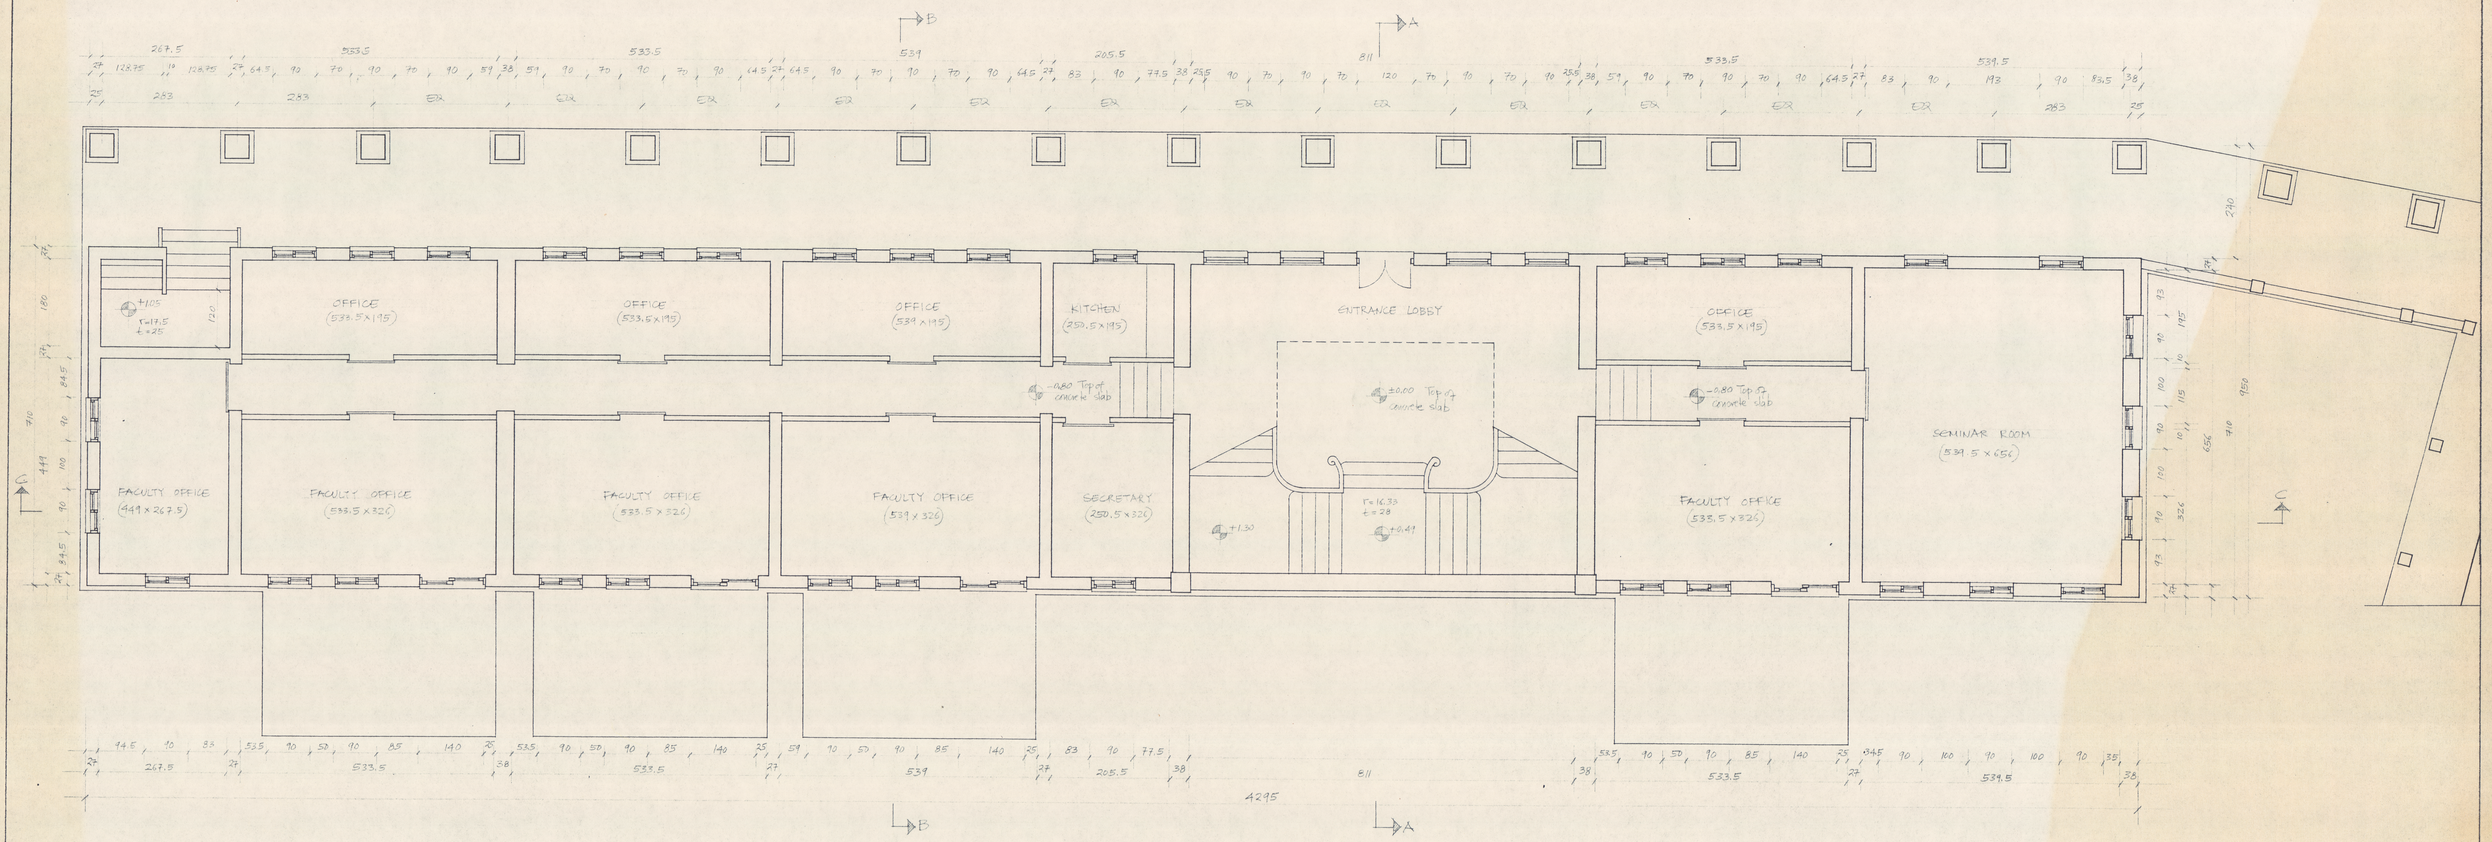

GROUND FLOOR PLAN 1:50

CENTER FOR ENVIRONMENTAL STRUCTURE
ARCHITECTS AND CONTRACTORS BERKELEY, CALIFORNIA

EISHIN PROJECT TOKYO JAPAN	BUILDING No 32	SHEET No 1	DATE 27 April 1984