COLLEGE BUILDING D

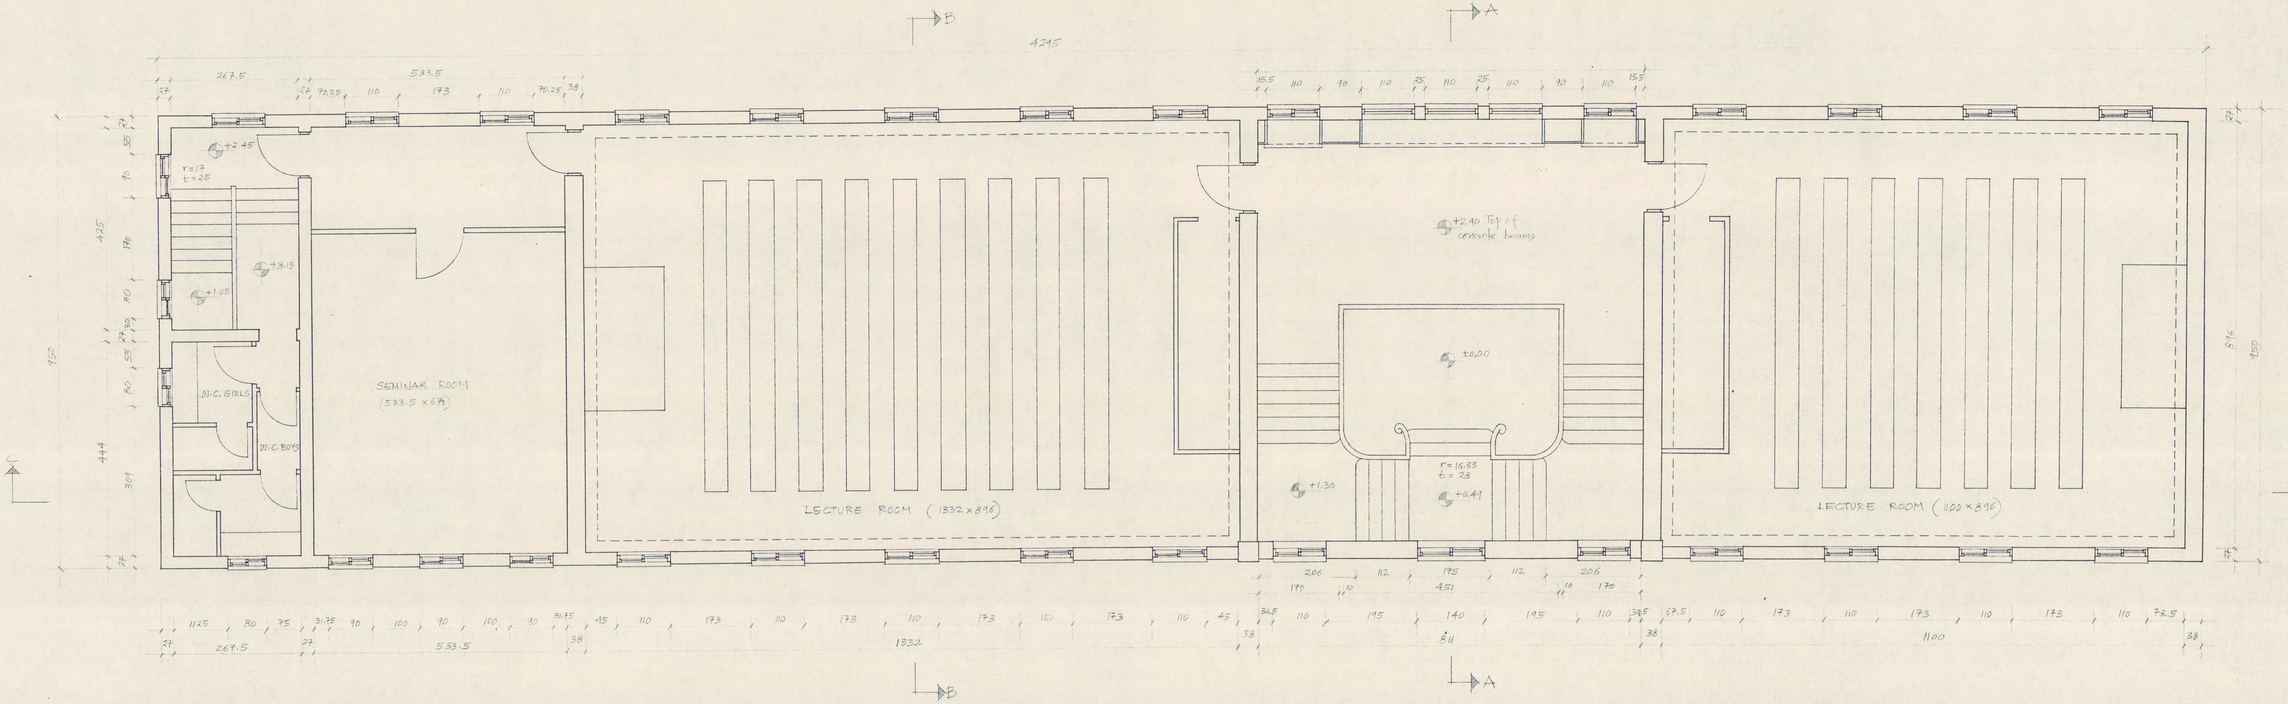

SECOND FLOOR PLAN 1:50

CENTER FOR ENVIRONMENTAL STRUCTURE
ARCHITECTS AND CONTRACTORS BERKELEY, CALIFORNIA

EISHIN PROJECT	BUILDING No	SHEET No	DATE
TOKYO JAPAN	32	2	27 April 1984