GYMNASIUM

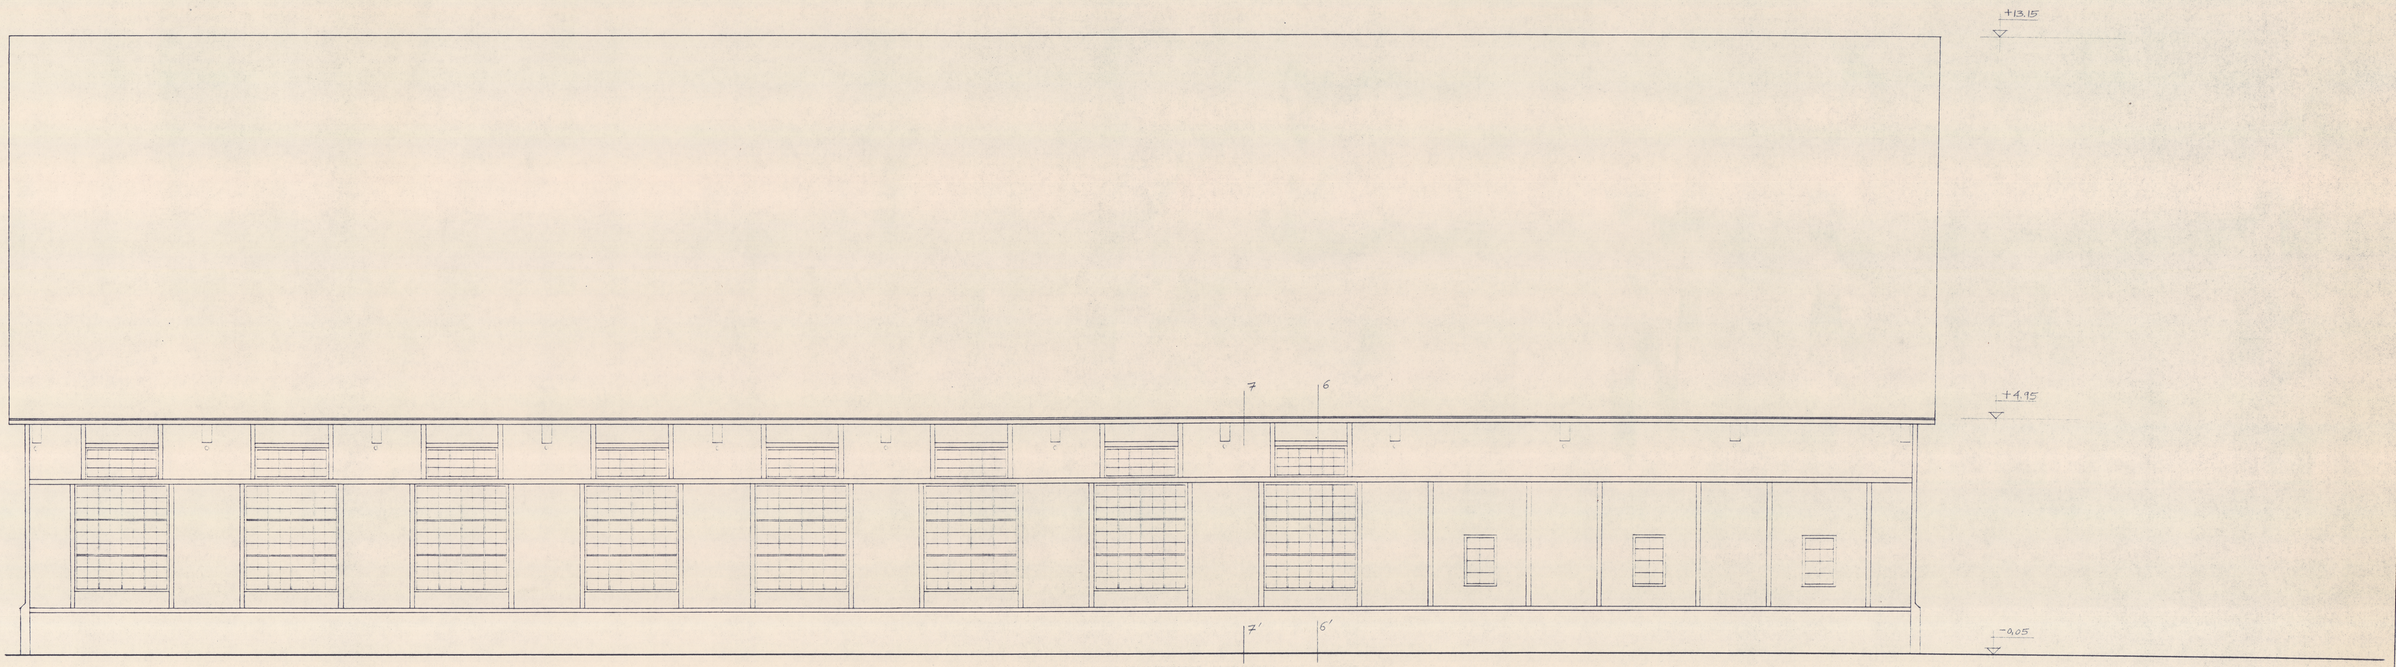

SIDE ELEVATION 1:50

CENTER FOR ENVIRONMENTAL STRUCTURE
ARCHITECTS AND CONTRACTORS BERKELEY, CALIFORNIA

EISHIN PROJECT TOKYO JAPAN	BUILDING No 25	SHEET No 2	DATE 1.1.84