GYMNASIUM

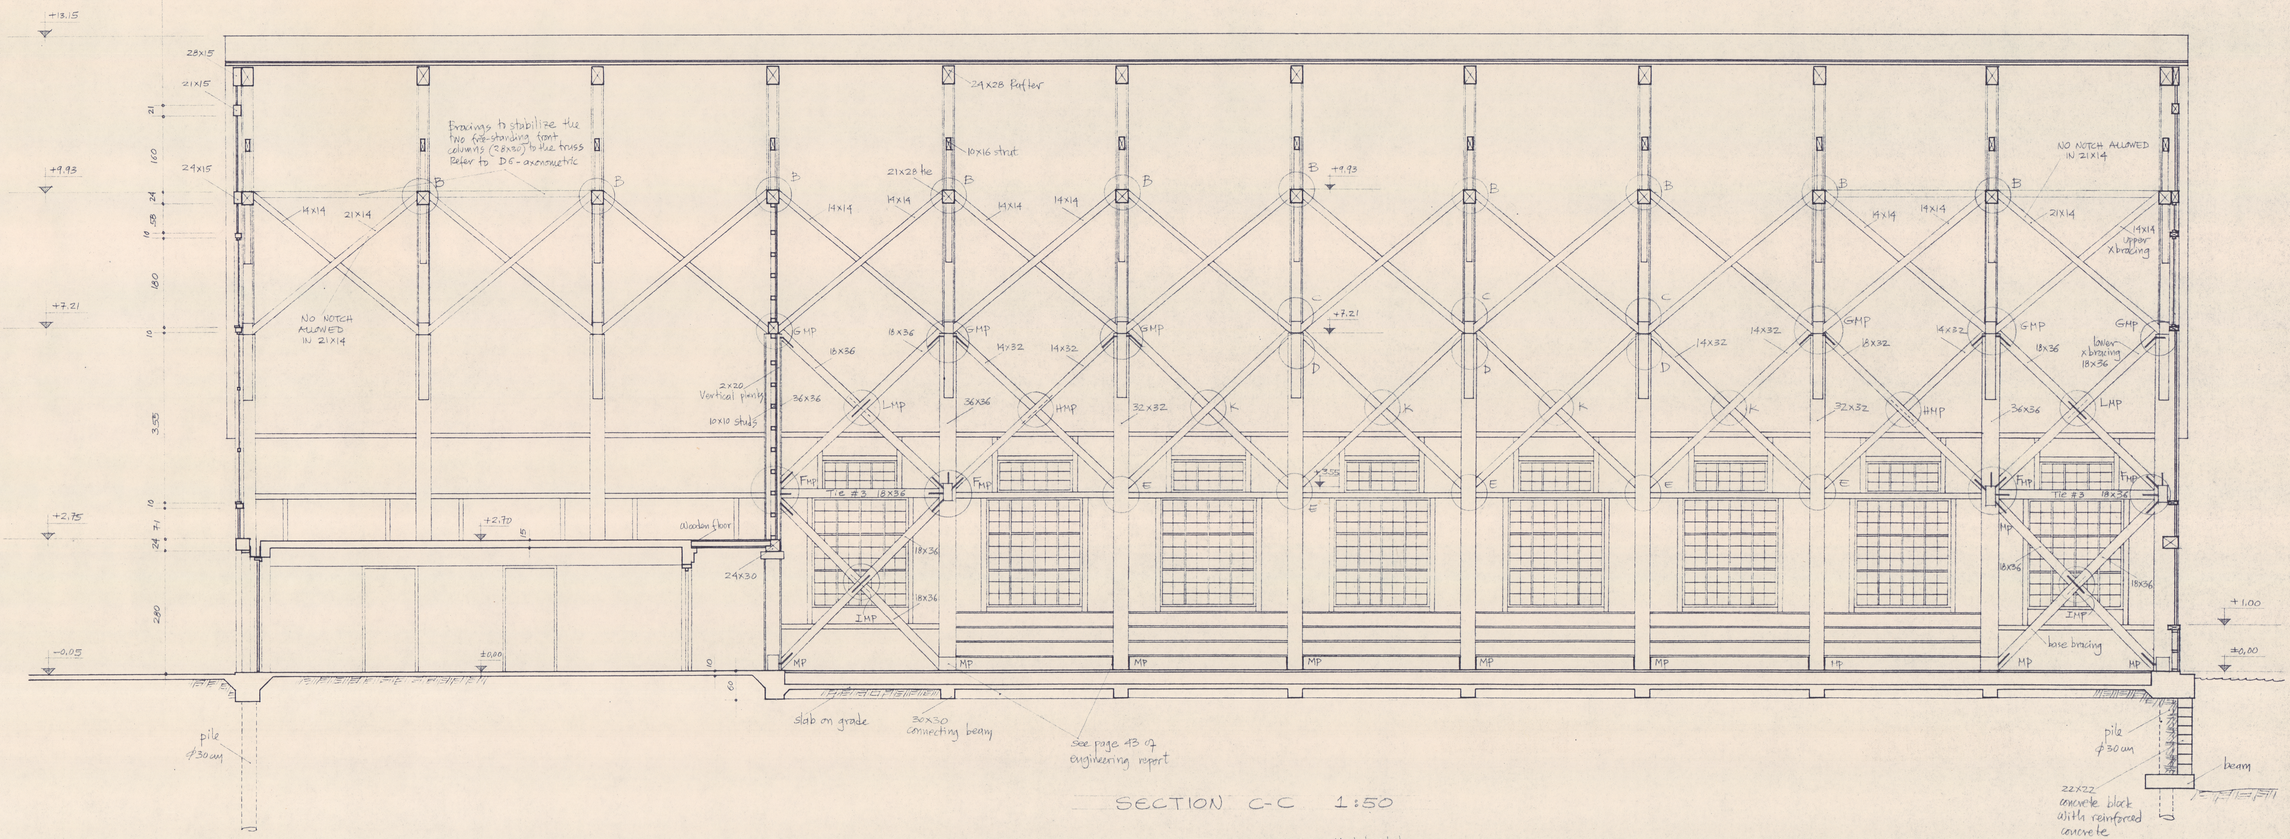

SECTION C-C 1:50

MP = Metal Plate

CENTER FOR ENVIRONMENTAL STRUCTURE
ARCHITECTS AND CONTRACTORS BERKELEY, CALIFORNIA

EISHIN PROJECT TOKYO JAPAN	BUILDING No 25	SHEET No 4	DATE 1.1.84