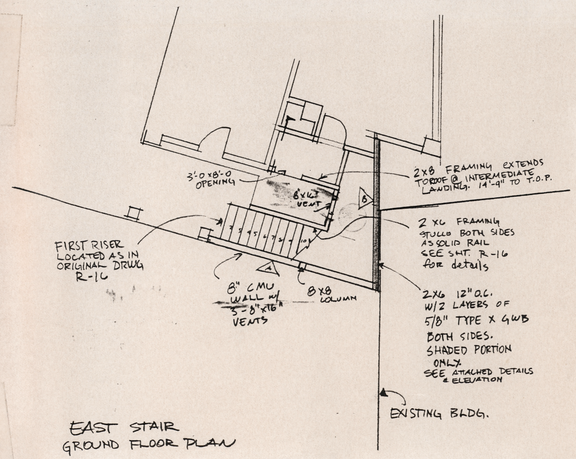

EAST STAIR
GROUND FLOOR PLAN
1/8" = 1'-0"

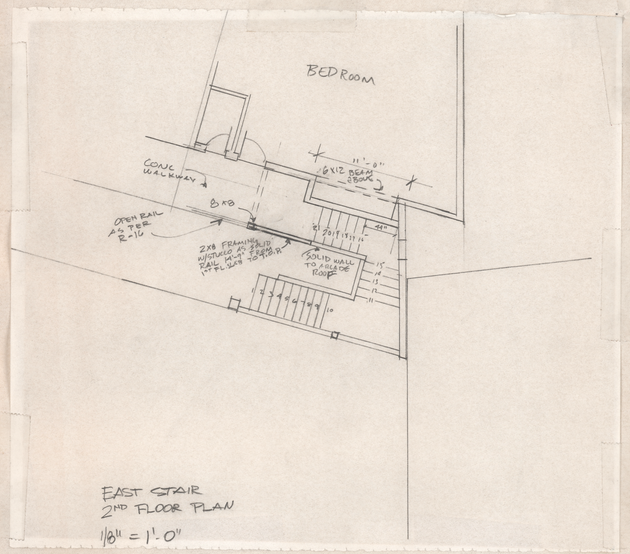

EAST STAIR
2ND FLOOR PLAN
1/8" = 1'-0"

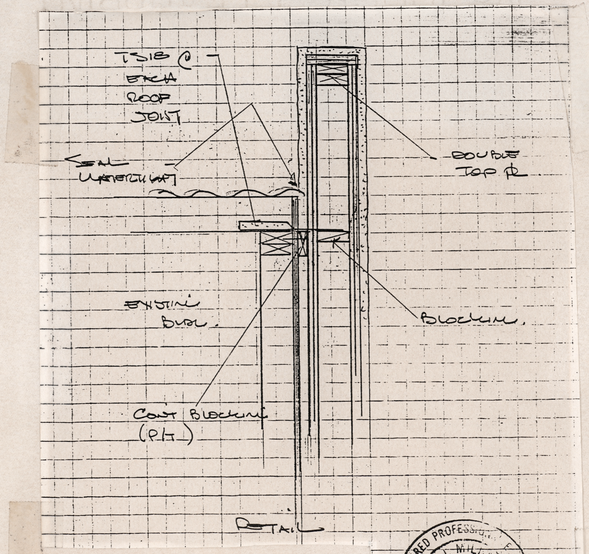

ALTERNATE ANCHORING -
8d NAILS @ 3" O.C. THROUGH 1/8" SHEATHING ON RESIDENTIAL BLDG TO LAST STUD.

REGISTERED PROFESSIONAL ENGINEER
A. J. MILLER
No. 2041
STRUCTURAL
STATE OF CALIFORNIA

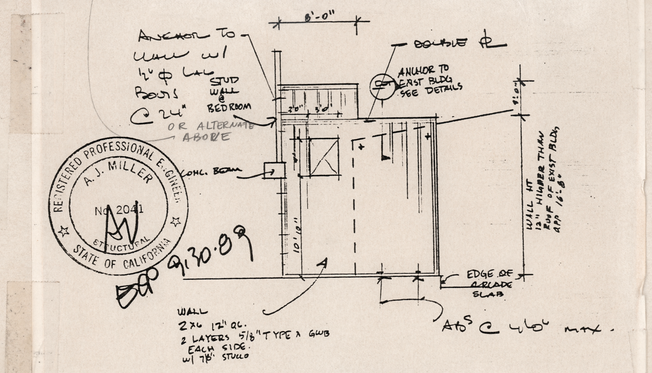

REGISTERED PROFESSIONAL ENGINEER
A. J. MILLER
No. 2041
STRUCTURAL
STATE OF CALIFORNIA
EXP 9.30.09

ELEVATION B
1/8" = 1'-0"

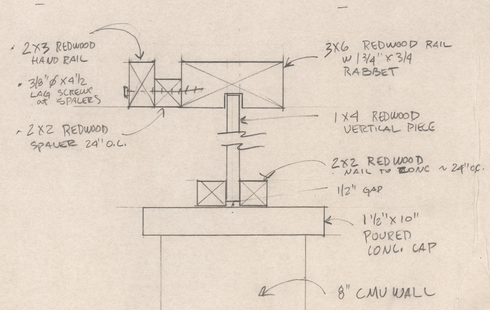

HANDRAIL SECTION A.
3" = 1'-0"

EAST EXTERIOR STAIRWAY

REVISED: 10/20/88 J.M.

ELEVATION A.
1/2" = 1'-0

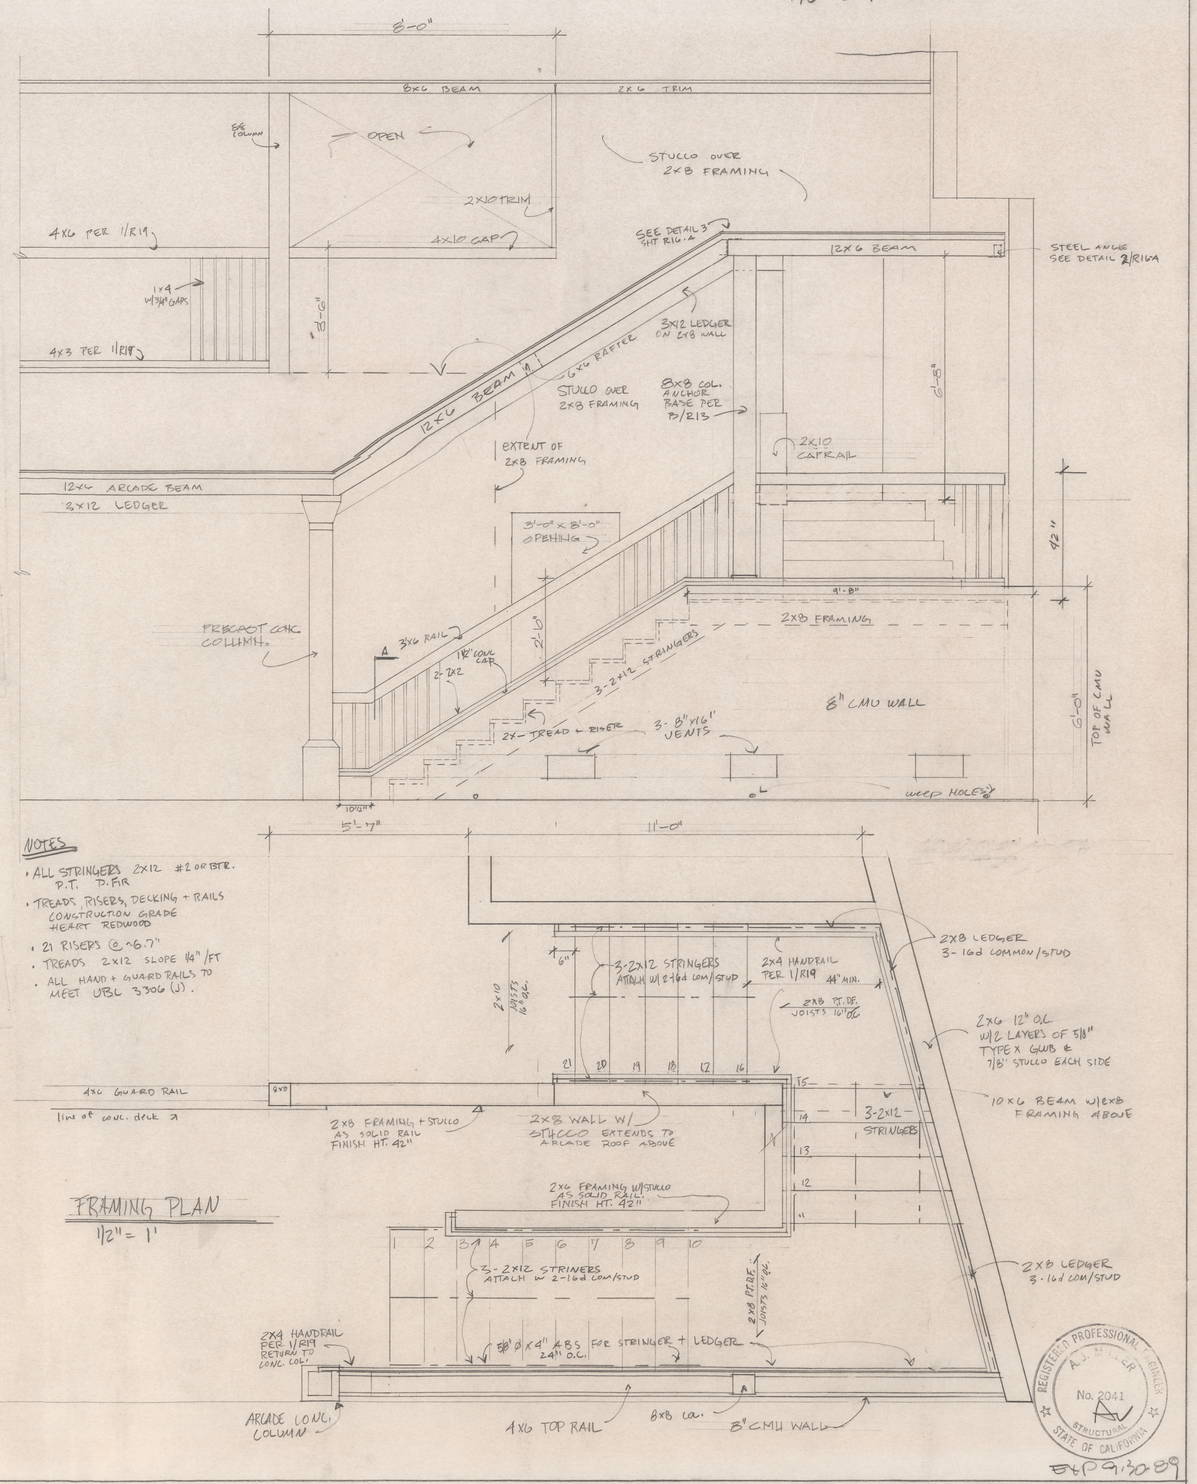

NOTES

- ALL STRINGERS 2x12 #2 OR BTR. P.T. D. FIR
- TREADS, RISERS, DECKING + RAILS CONSTRUCTION GRADE HEART REDWOOD
- 21 RISERS @ ~6.7"
- TREADS 2x12 SLOPE 14" /FT
- ALL HAND + GUARD RAILS TO MEET UBC 3306 (J).

FRAMING PLAN
1/2" = 1'

REGISTERED PROFESSIONAL ENGINEER
A. J. MILLER
No. 2041
STRUCTURAL
STATE OF CALIFORNIA
EXP 9.30.09