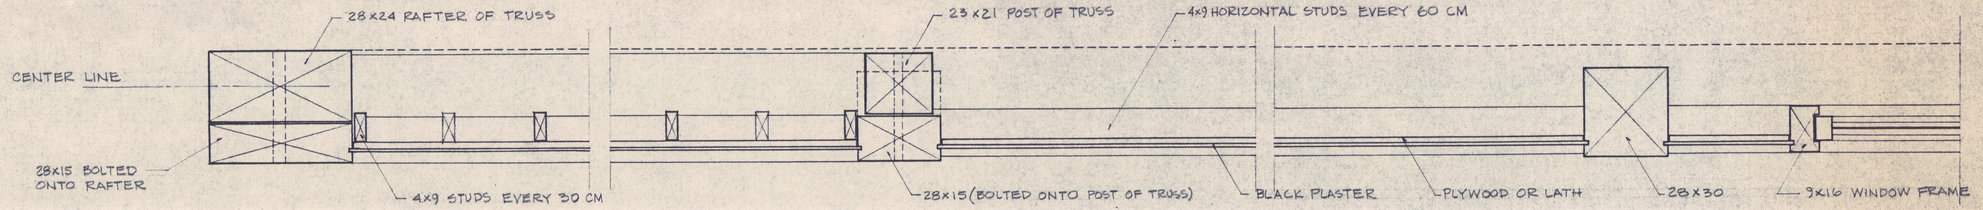

HORIZONTAL WALL SECTION 2-2' END NORTH WALL 1:10

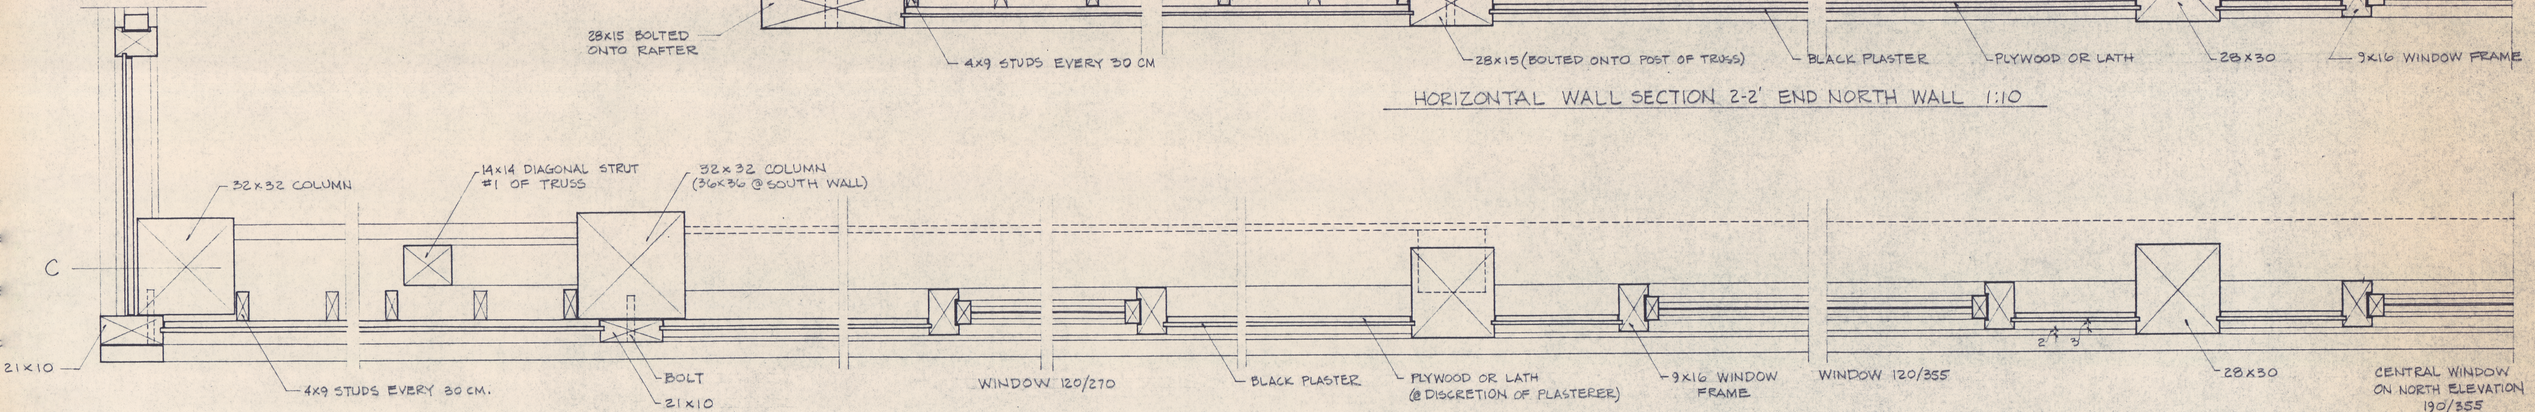

HORIZONTAL WALL SECTION 3-3' END NORTH WALL 1:10