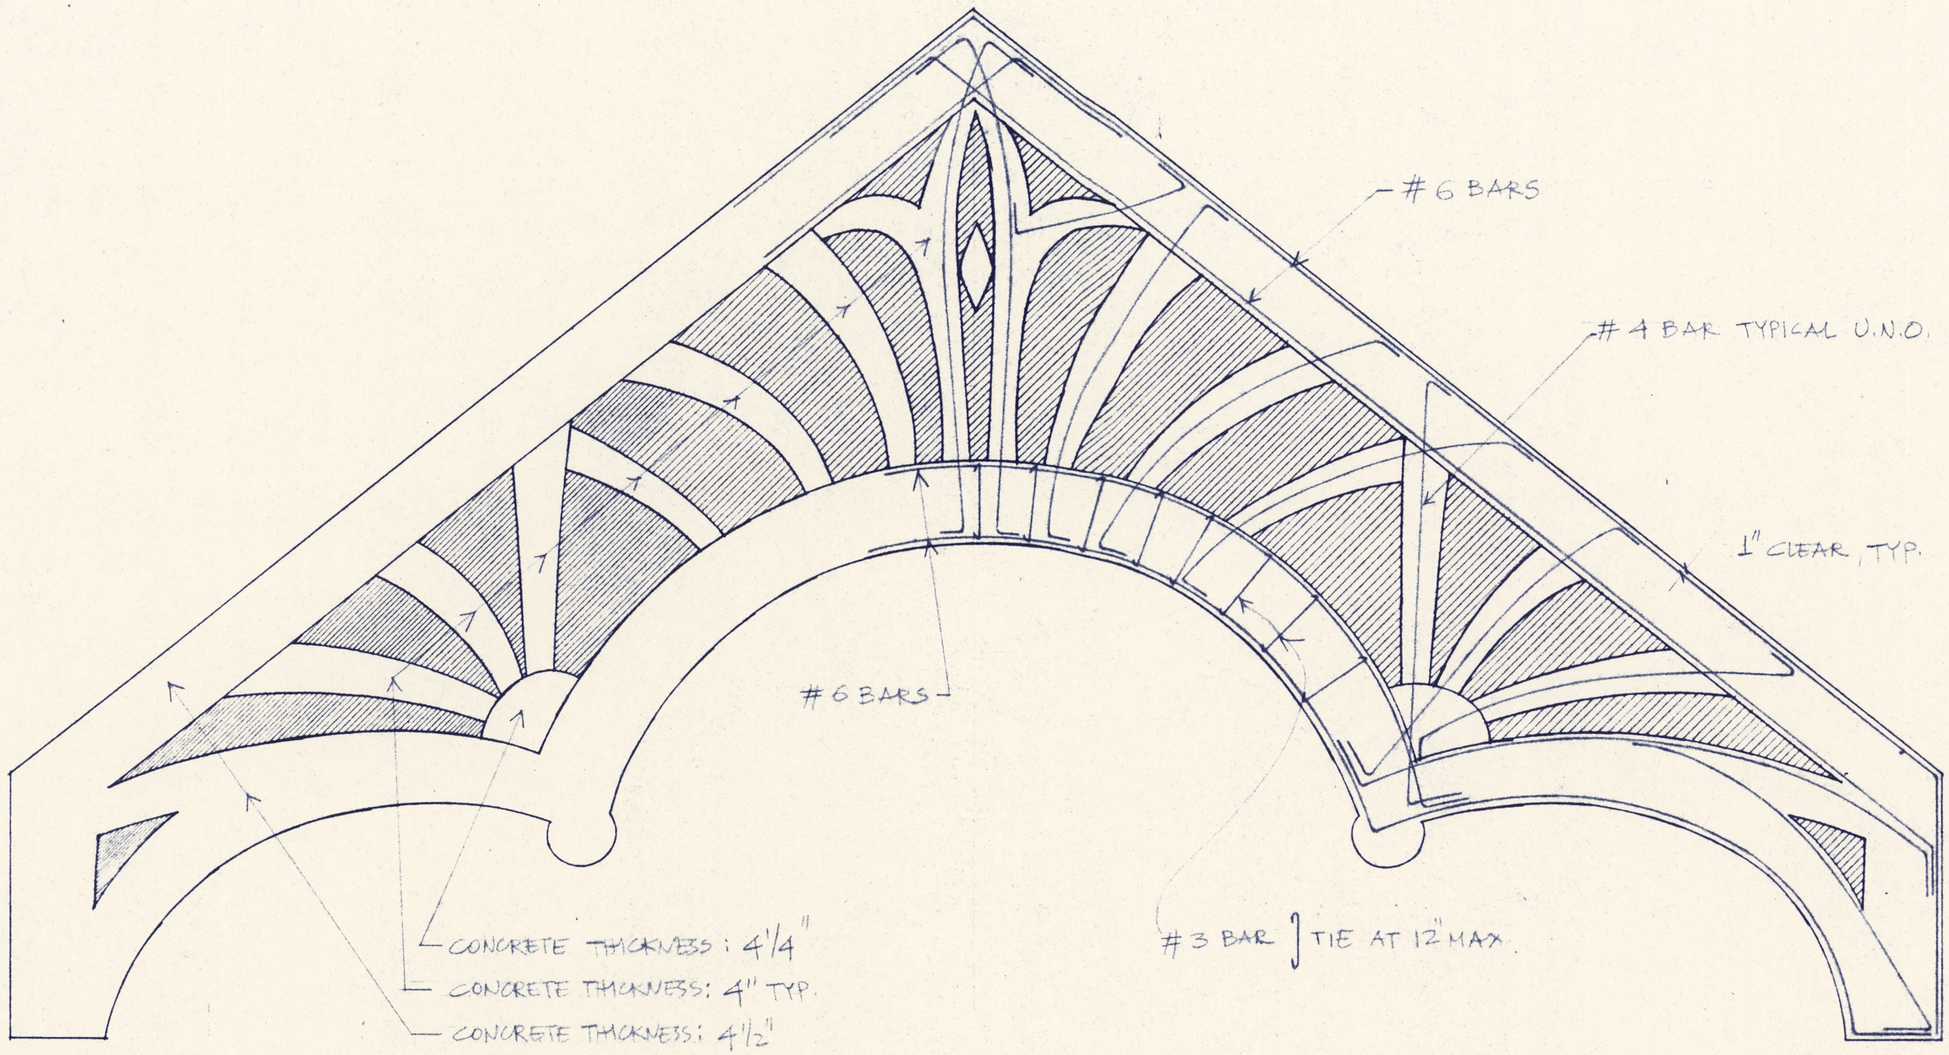

ALL STEEL GR 60

PRECAST CONCRETE TRUSS

SCALE: 1/2" = 1'-0"