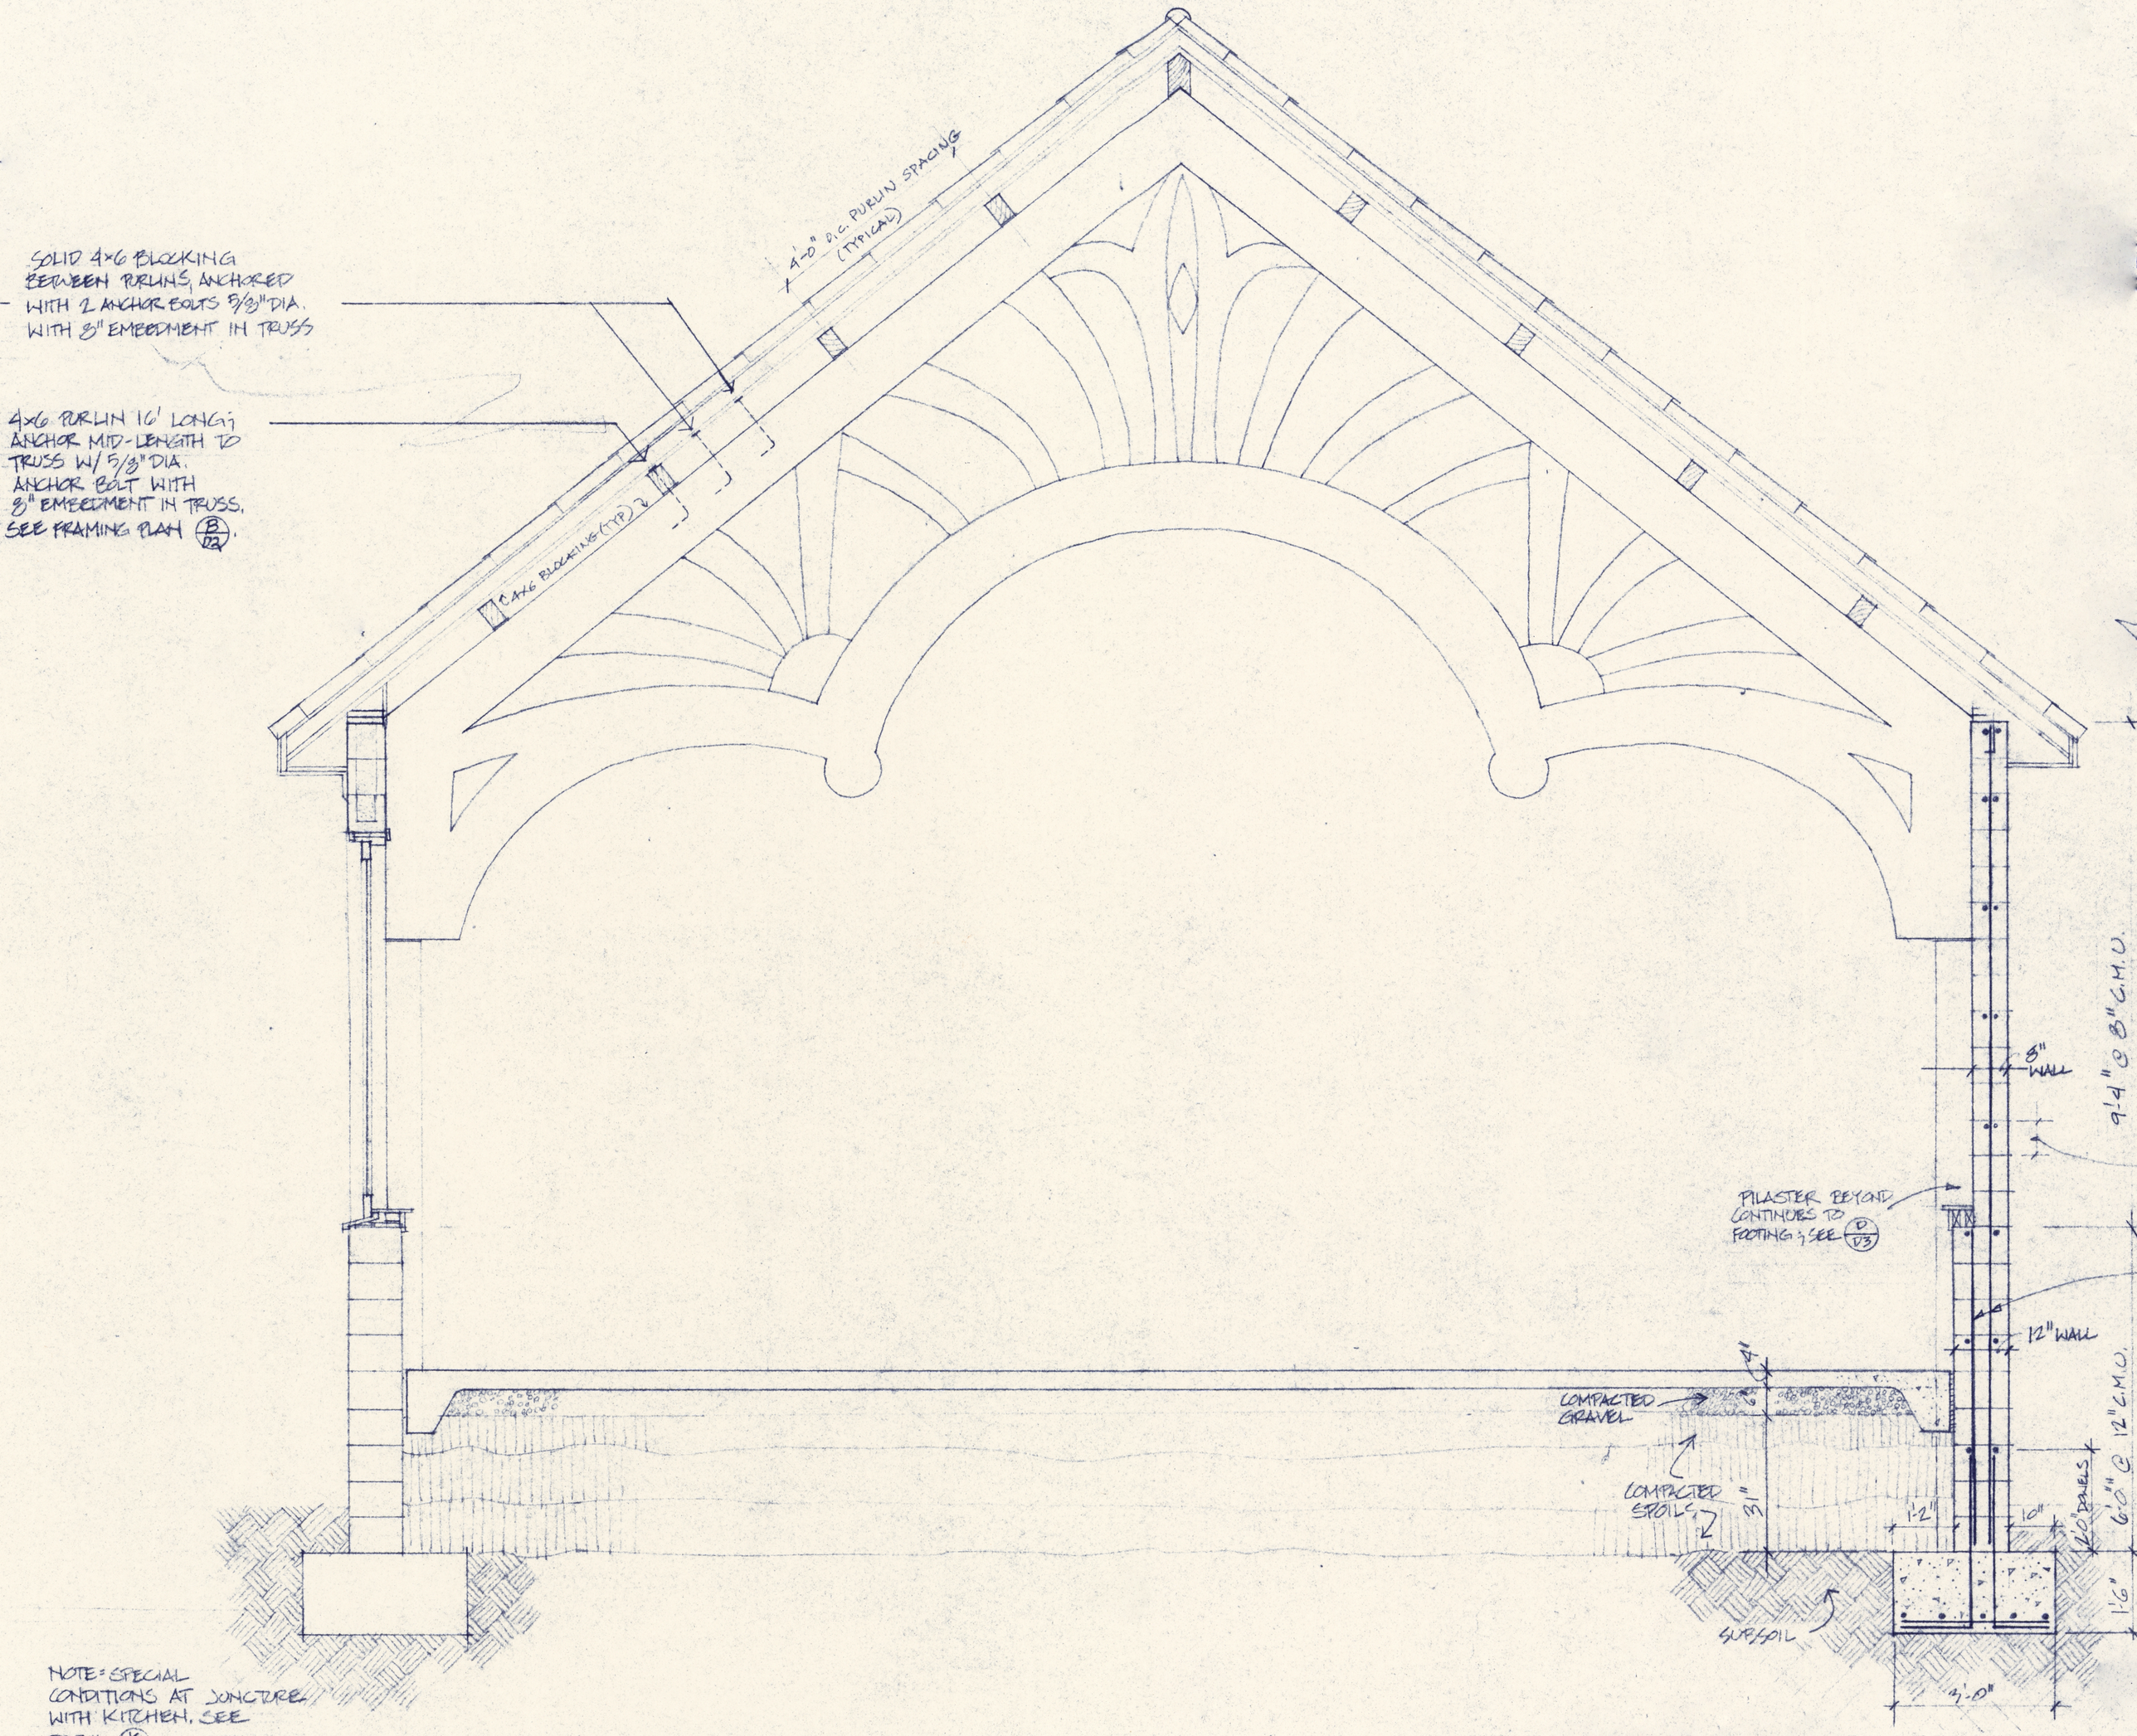

NOTE: SPECIAL CONDITIONS AT JUNCTURE WITH KITCHEN. SEE DETAIL K/A9

C/D3 SECTION THROUGH DINING HALL

STRUCTURAL SECTIONS & DETAILS

SCALE = 1/2" = 1'-0"
DATE = JULY 10, 1987