FIRST SKETCH OF PROJECT

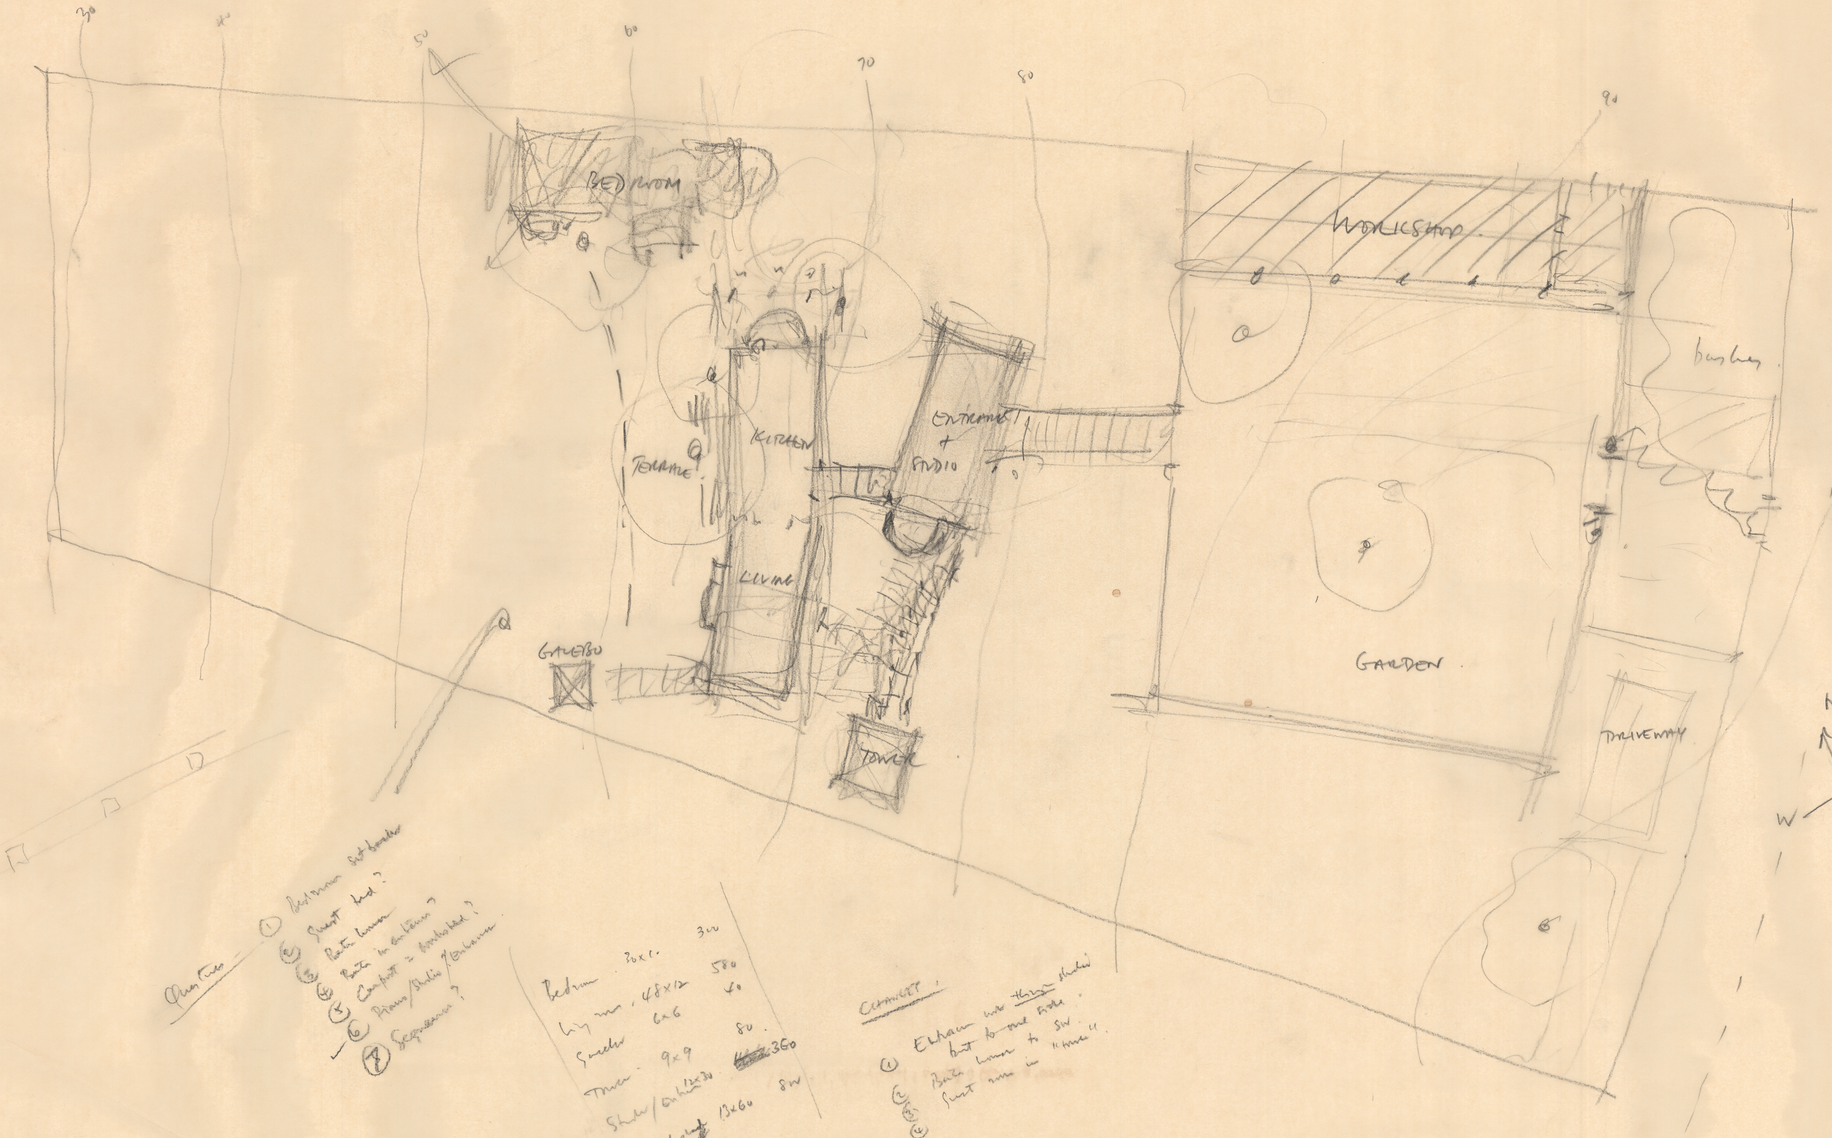

BERRYESSA ESTATES LOT 171

LIGHT HOUSE

APPROX LAYOUT

SCALE 1" = 10'

CHRIS ALEXANDER
CENTER FOR ENVIRONMENTAL STRUCTURE