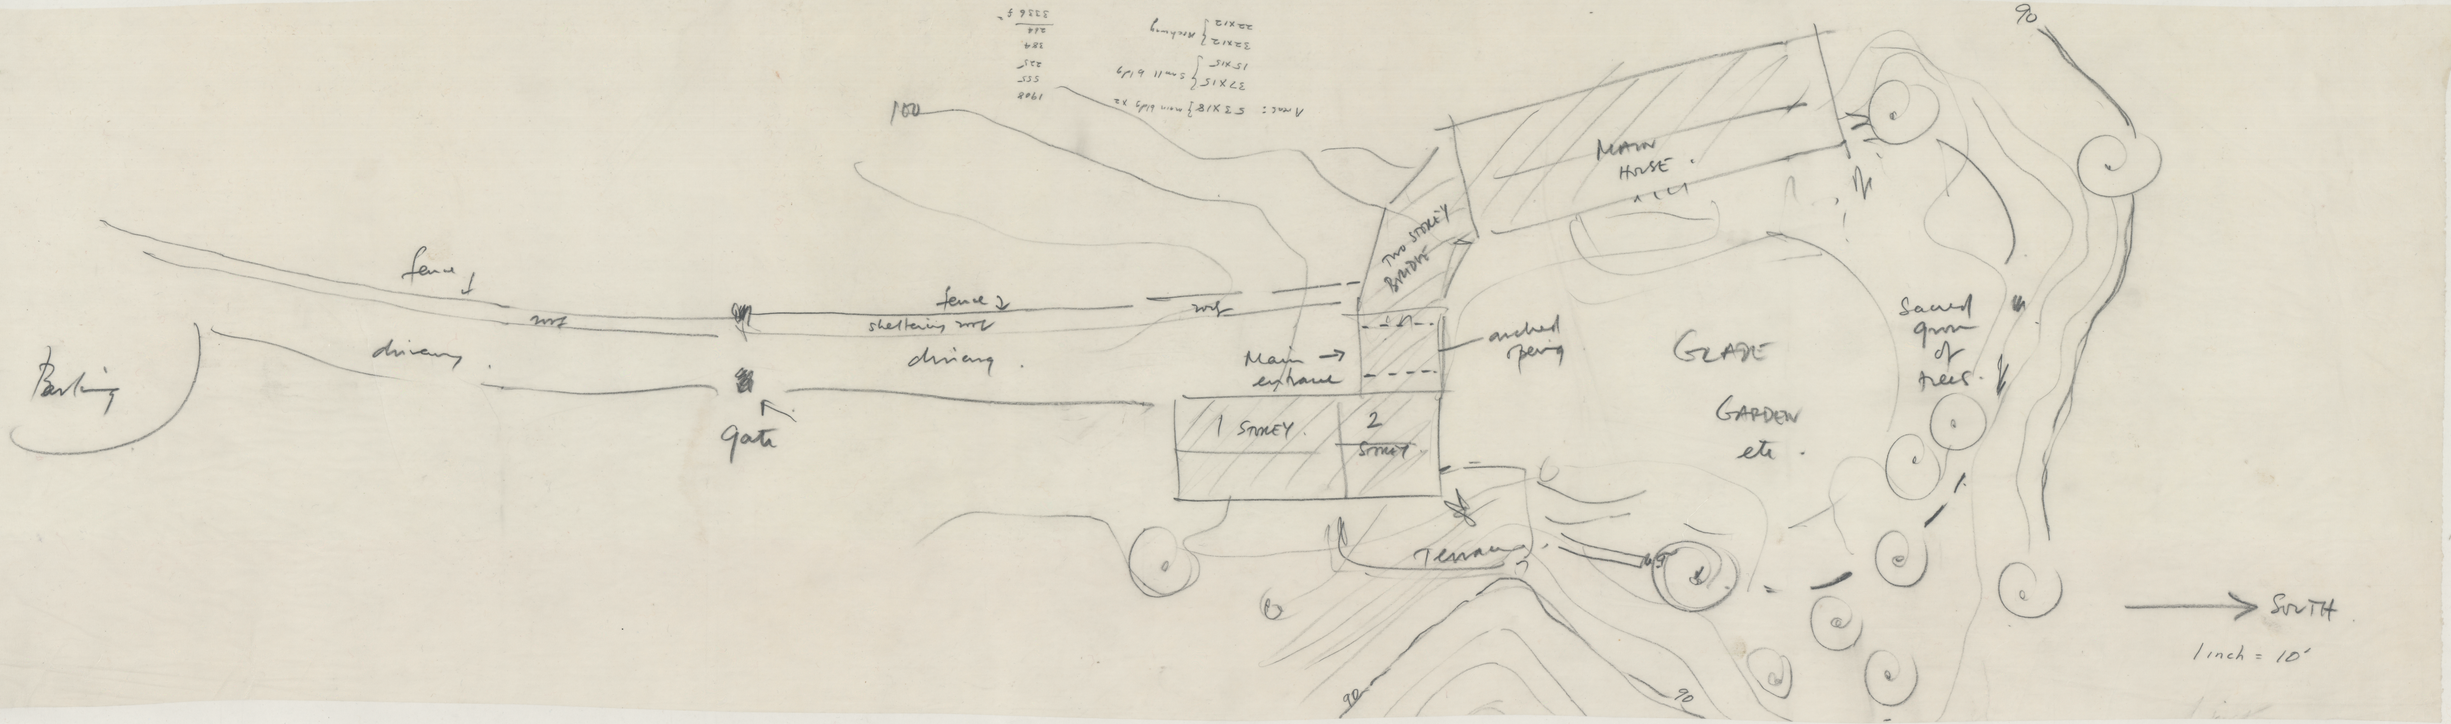

100
fence
wall
fence
sheltering wall
wall
Parking
driveway.
driveway.
Gate
Main entrance
Two storey bridge
Main house.
arched opening
1 storey.
2 storey.
Terrace
Glade
Garden etc.
Sacred grove of trees.
90
90
90
South
1 inch = 10'

Areas: 53 X 18 } main bldg x 2 1908
37 X 15 } small bldg 555
15 X 15 225
32 X 12 } Archway 384
22 X 12 264
3336 f²

1985.II.F.16