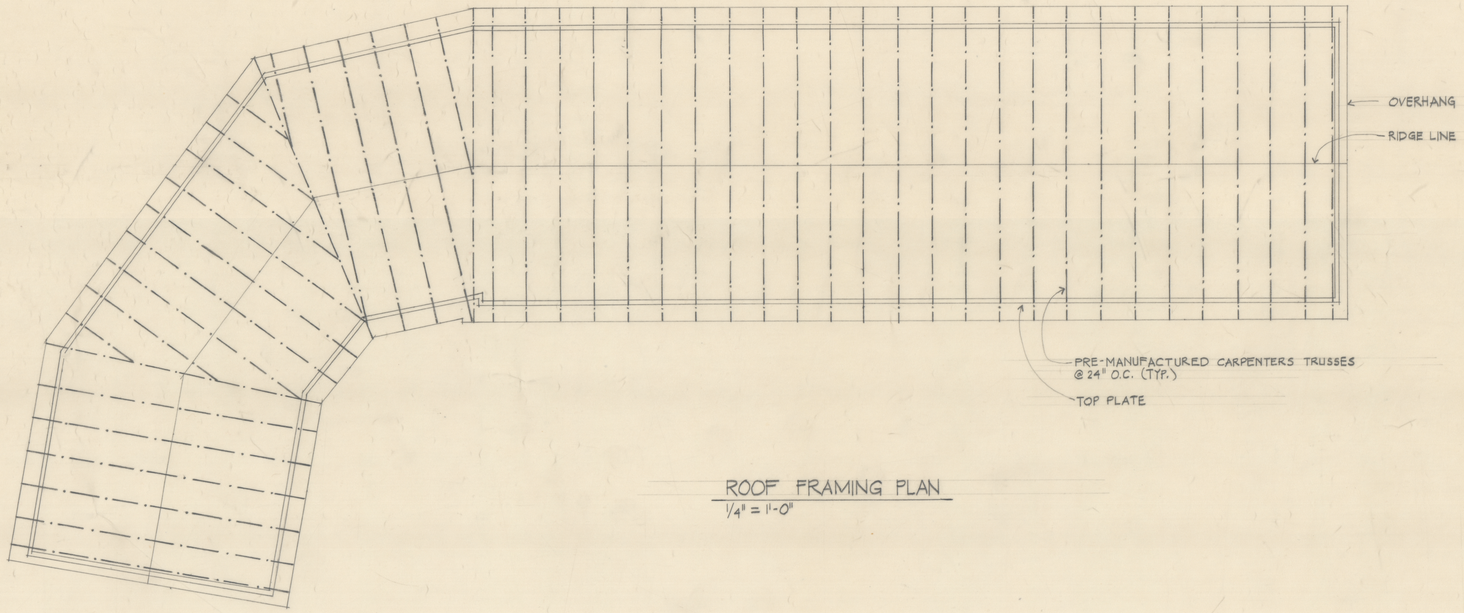

ROOF FRAMING PLAN
1/4" = 1'-0"

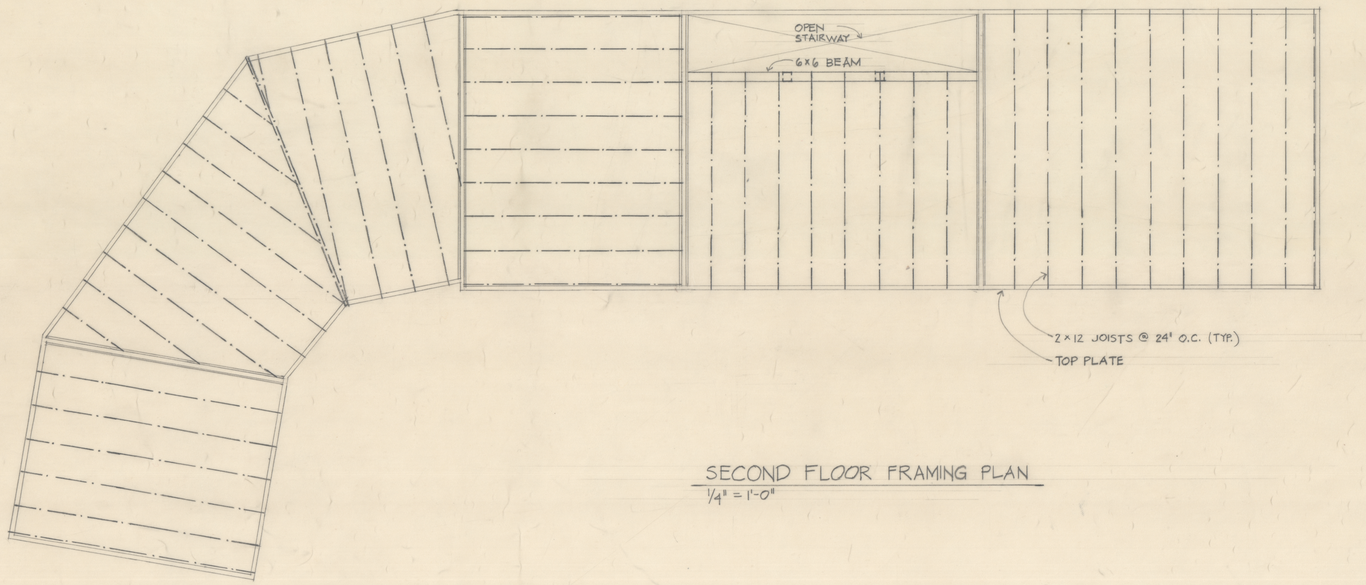

SECOND FLOOR FRAMING PLAN
1/4" = 1'-0"

1987.II.F.2