RESIDENTIAL BUILDING

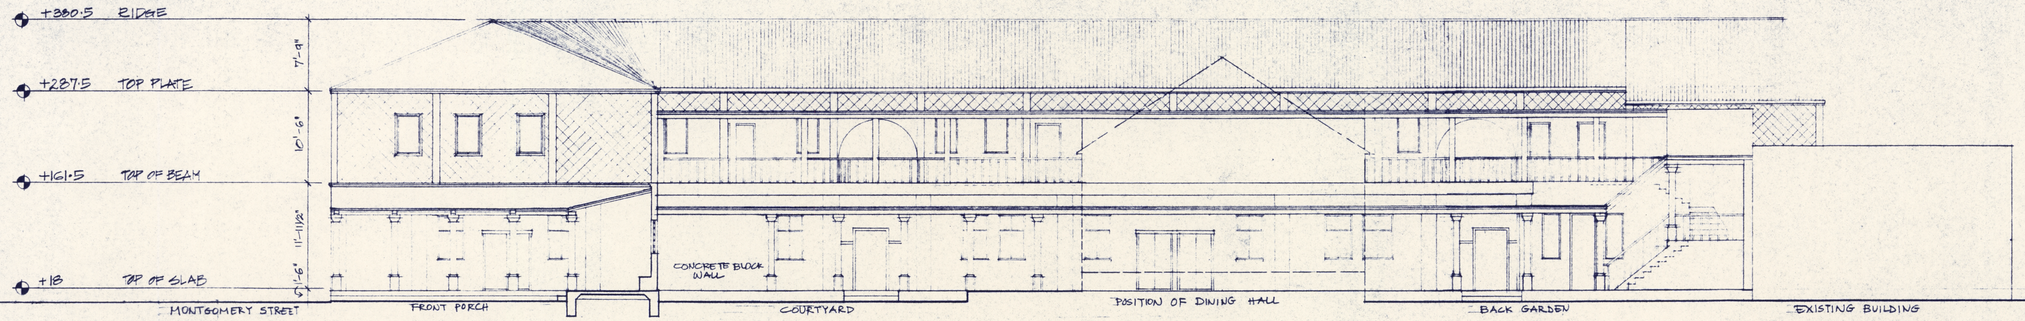

SECTION A-A. ELEVATION OF RESIDENTIAL BUILDING FROM COURTYARD

NOTE:
ALL HEIGHTS RELATIVE TO 0'-0" REFERENCE POINT SHOWN ON SHEETS B6, B7, B8.

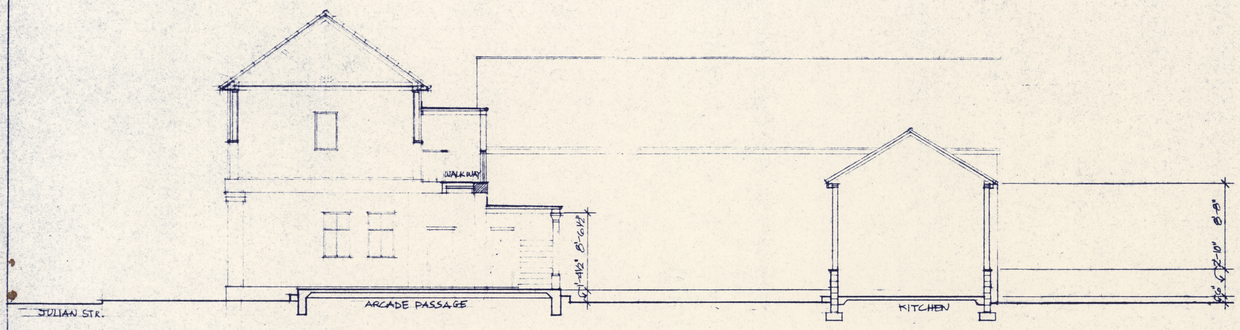

SECTION B-B CROSS SECTION OF RESIDENTIAL BUILDING AT ARCADE PASSAGE

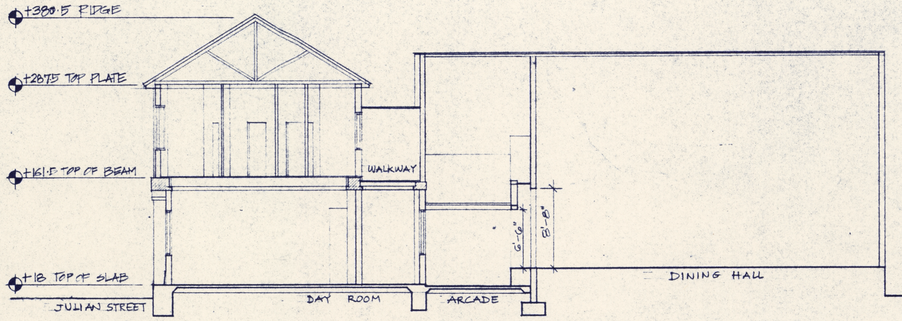

SECTION C-C CROSS SECTION OF RESIDENTIAL BUILDING AT DINING HALL

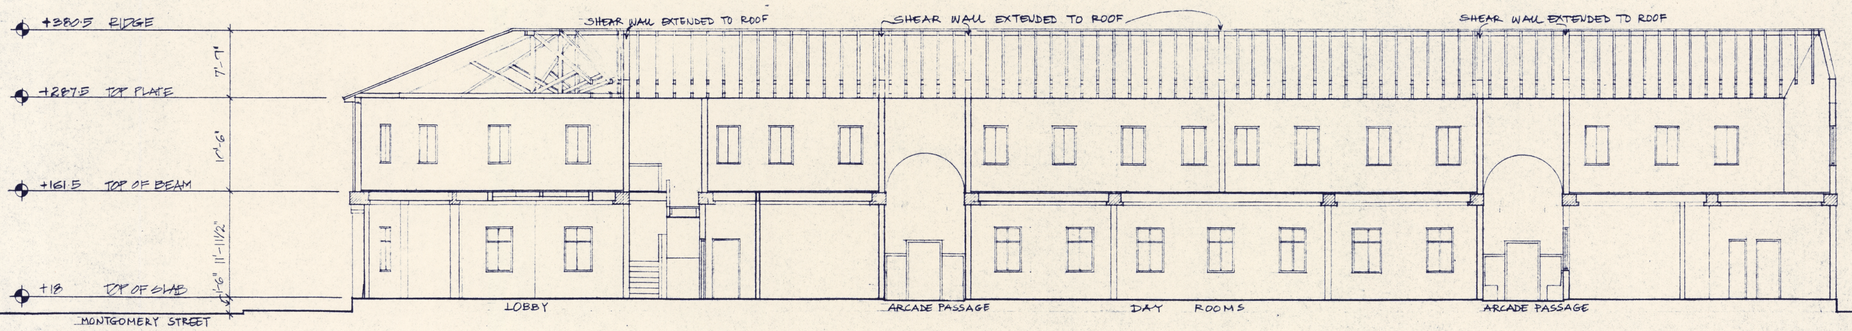

SECTION D-D
LONGITUDINAL SECTION OF RESIDENTIAL BUILDING LOOKING TOWARD JULIAN

CROSS AND LONGITUDINAL SECTIONS

SCALE 1/8" = 1'-0"

DATE: JULY 10, 1987

REVISIONS:
1 REVISED AUG/27/87

REGISTERED ARCHITECT Christopher Alexander No. 7769 STATE OF CALIFORNIA

REGISTERED PROFESSIONAL ENGINEER A.J. MILLER No. 2041 STRUCTURAL STATE OF CALIFORNIA