

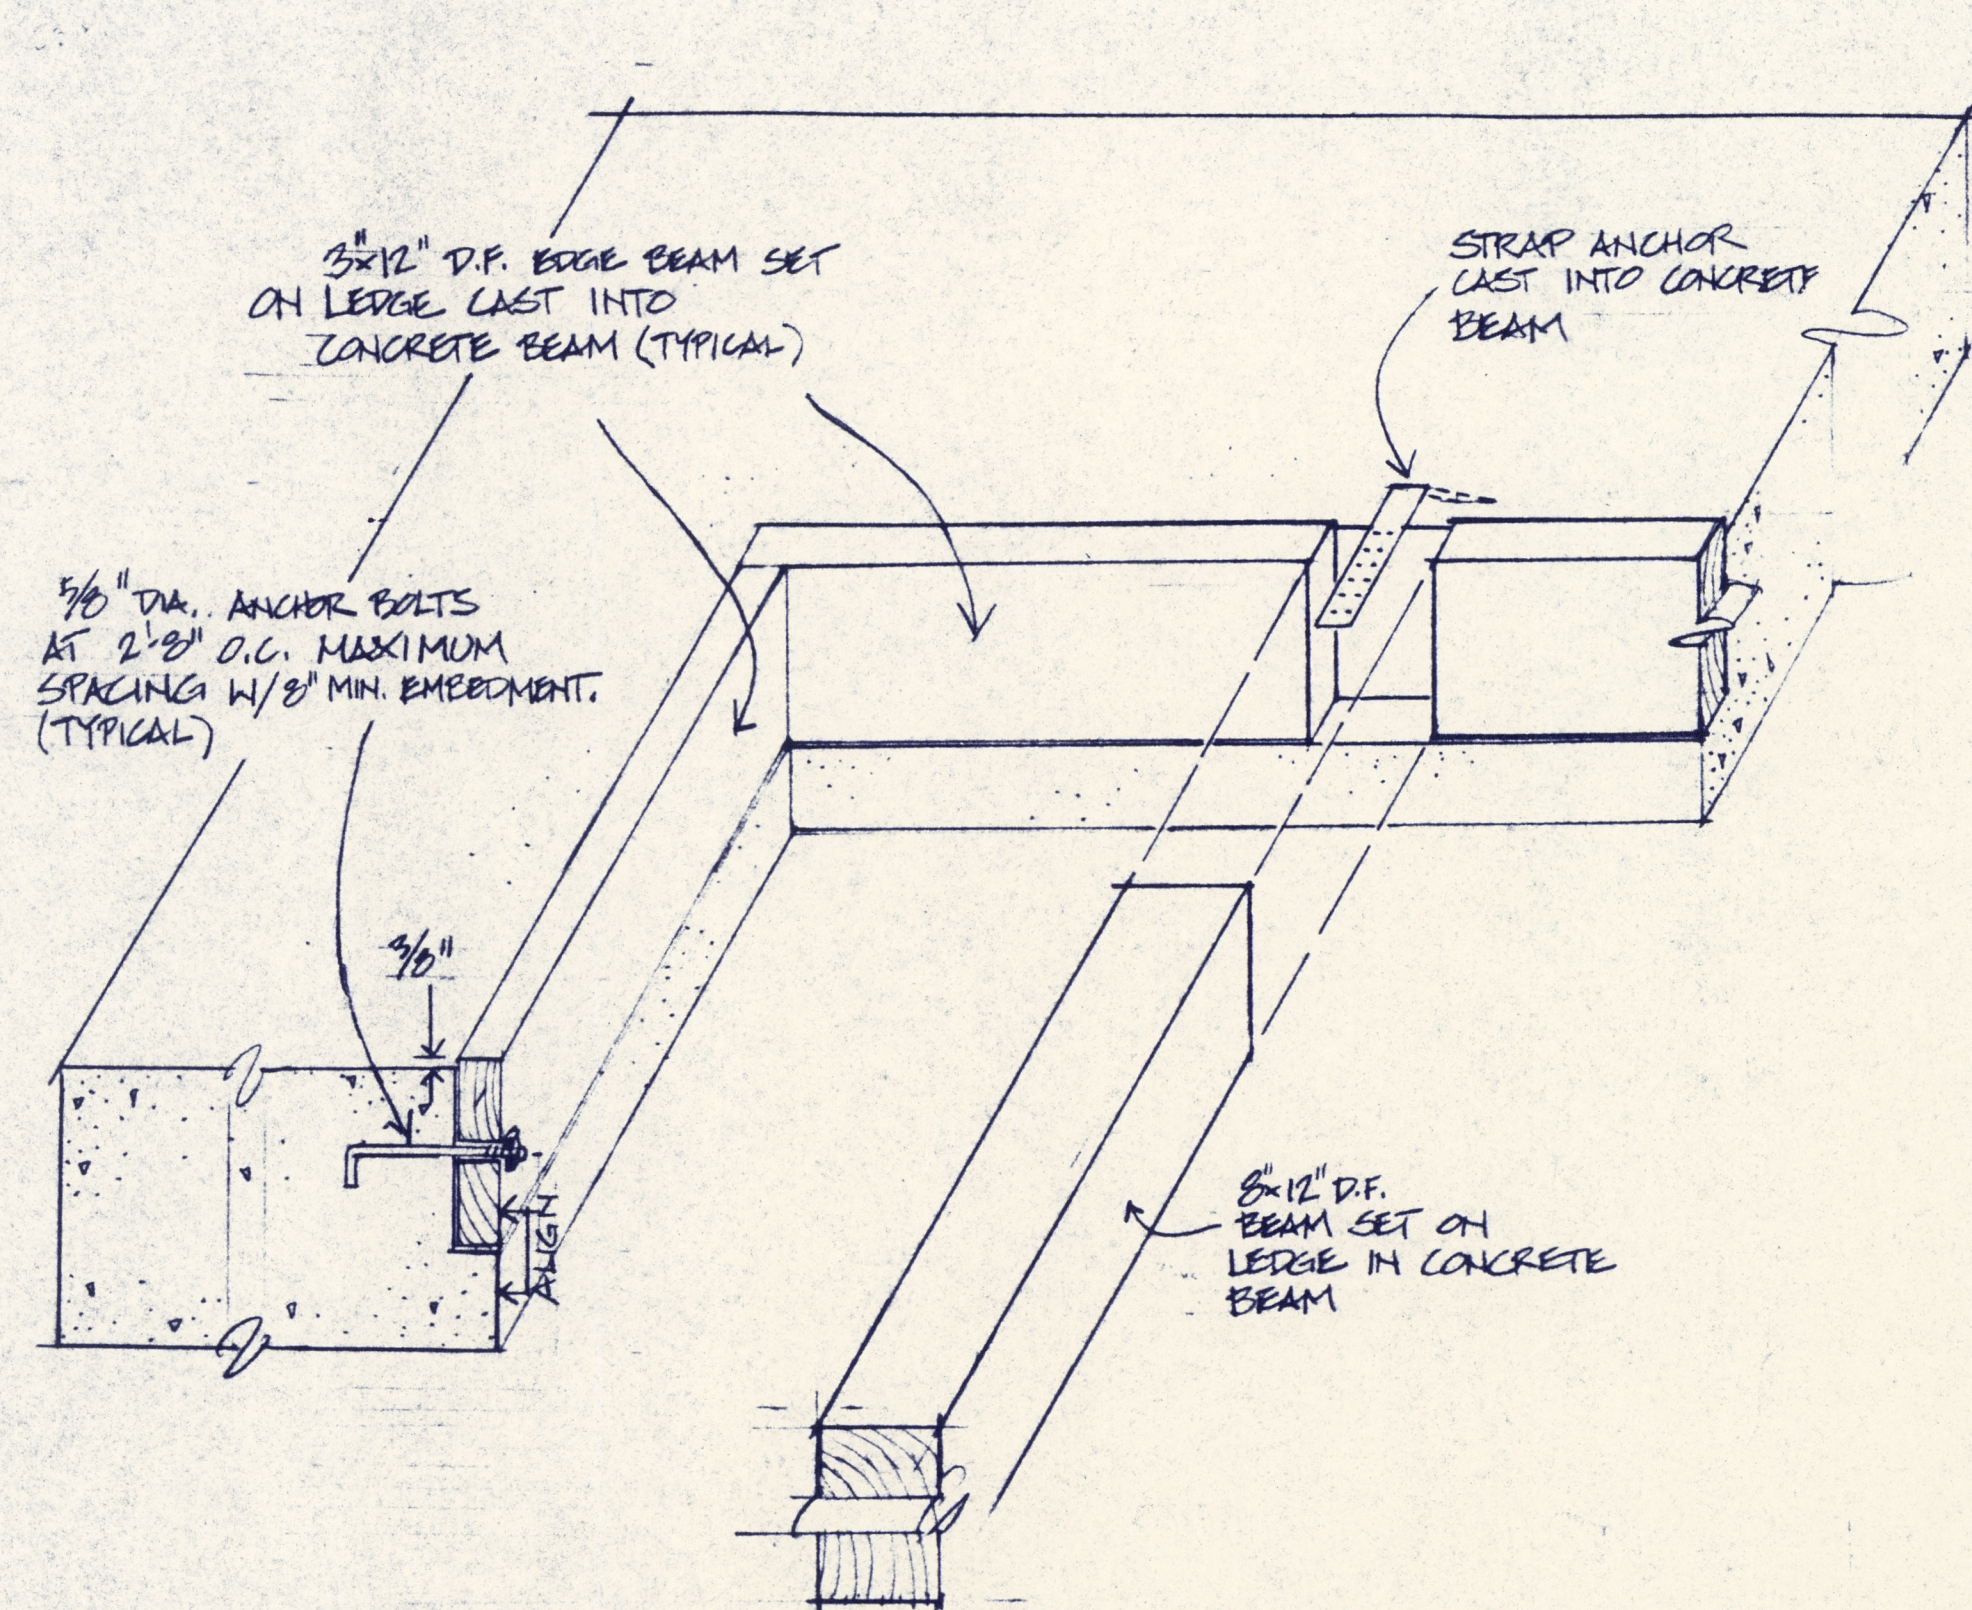



RESIDENTIAL BUILDING

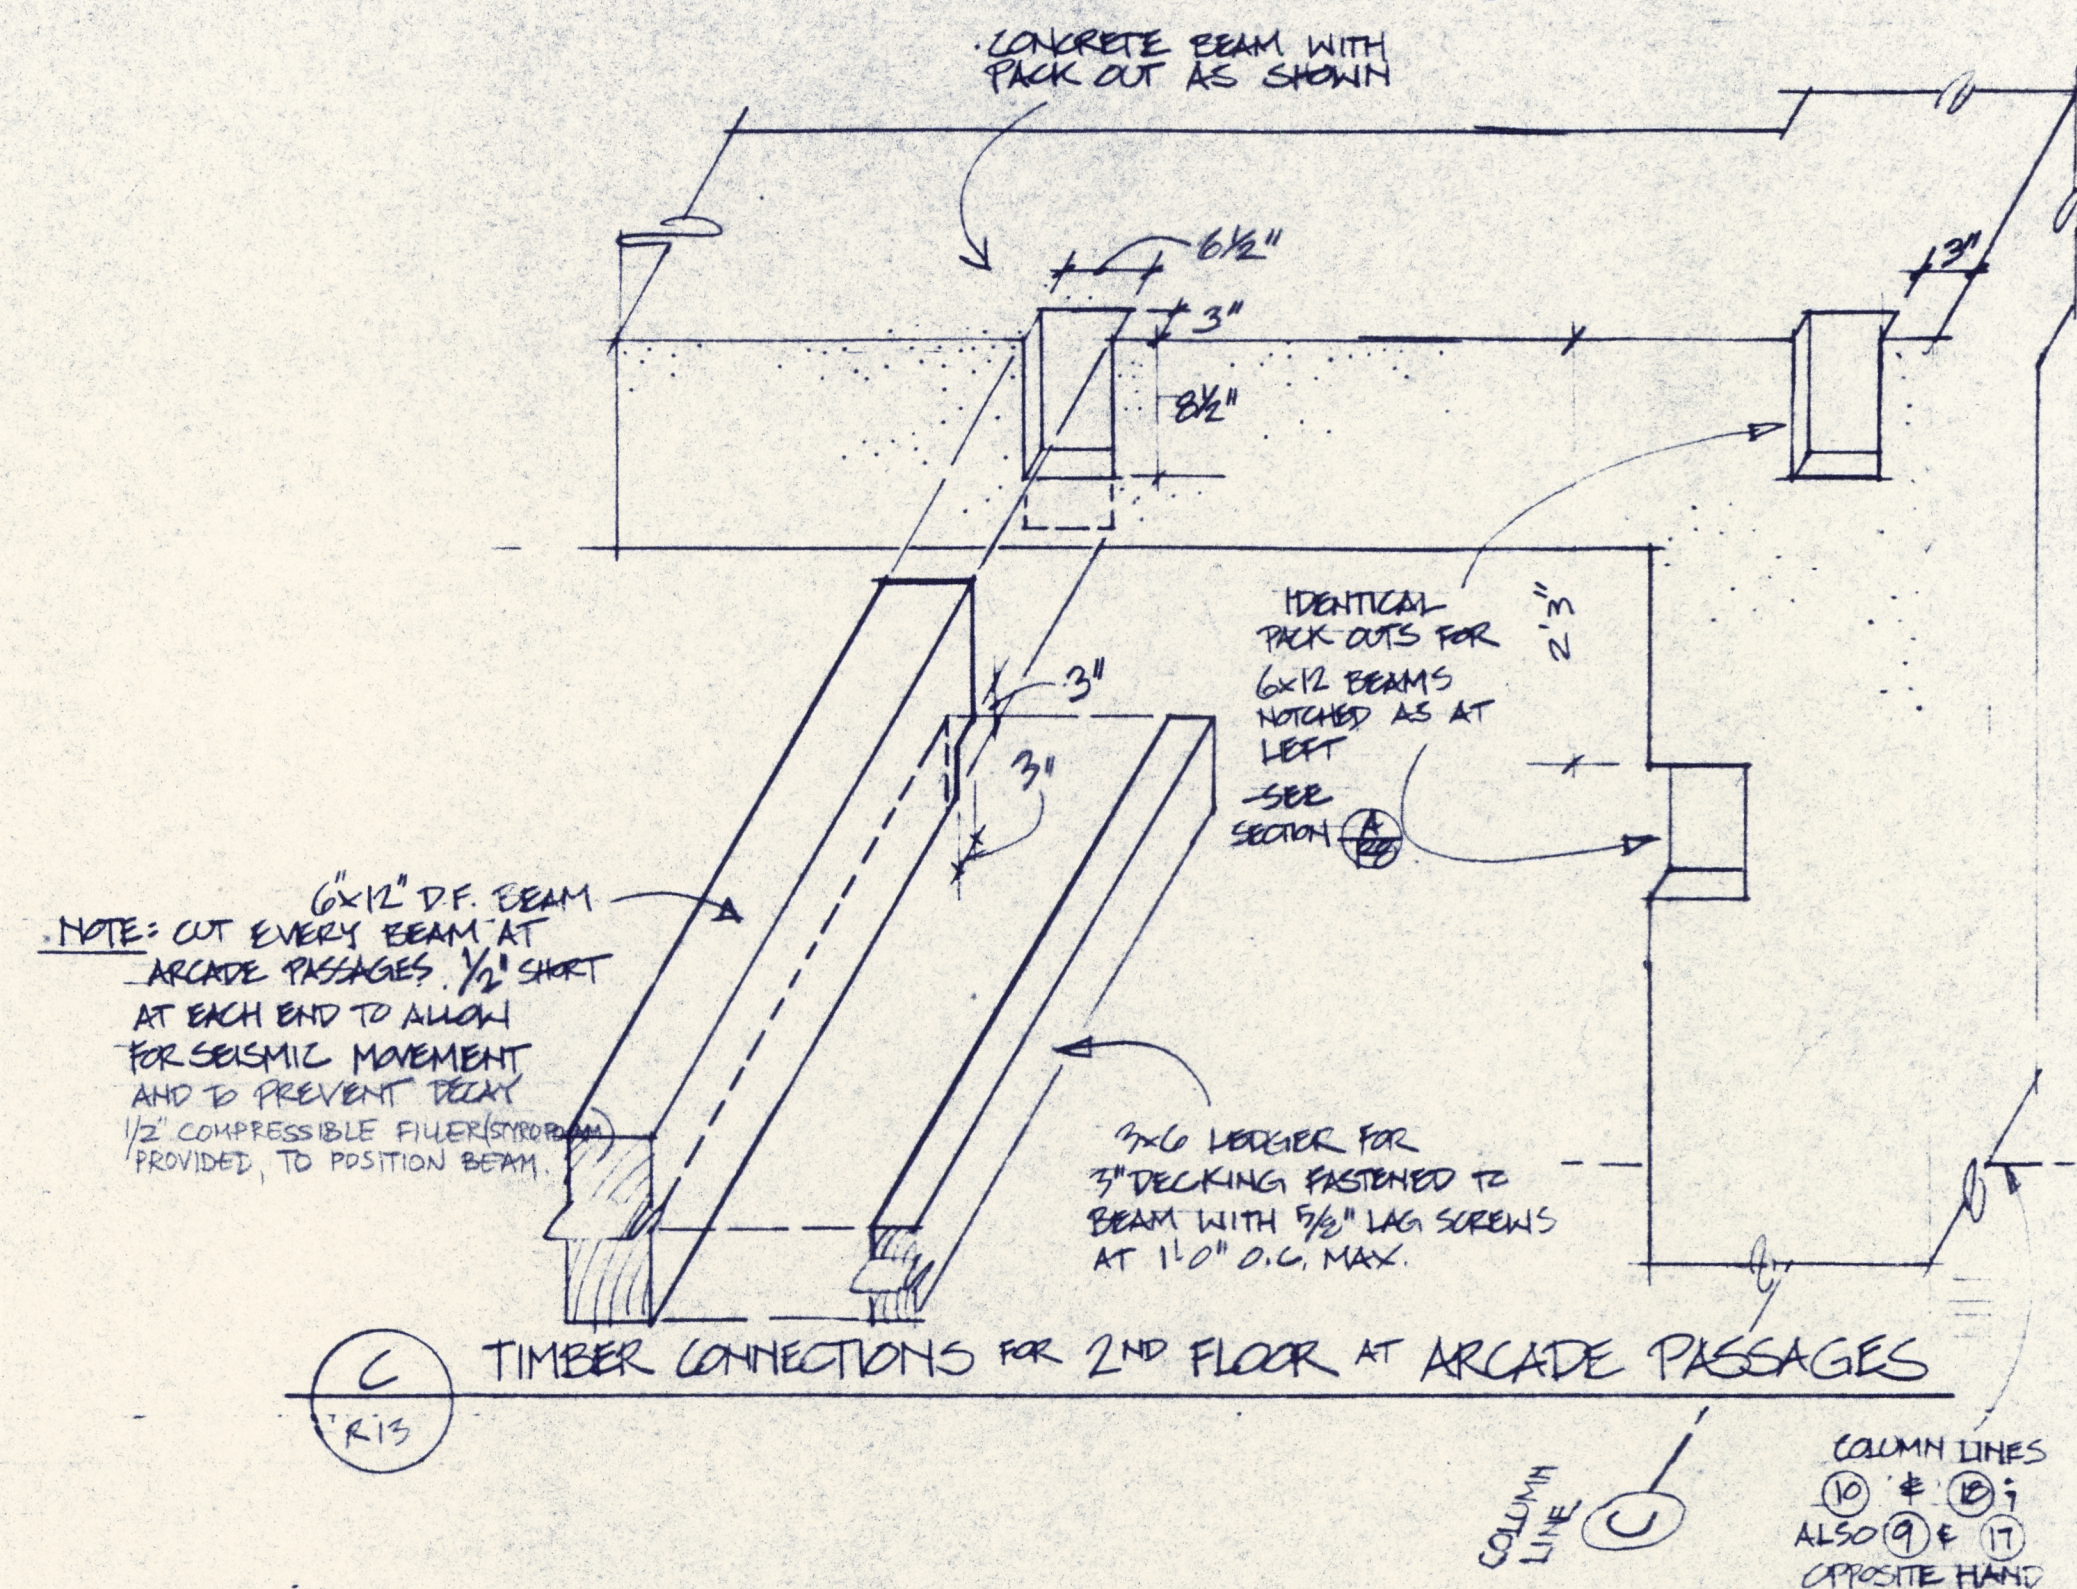


A TIMBER CONNECTIONS IN 2ND FLOOR FRAMING

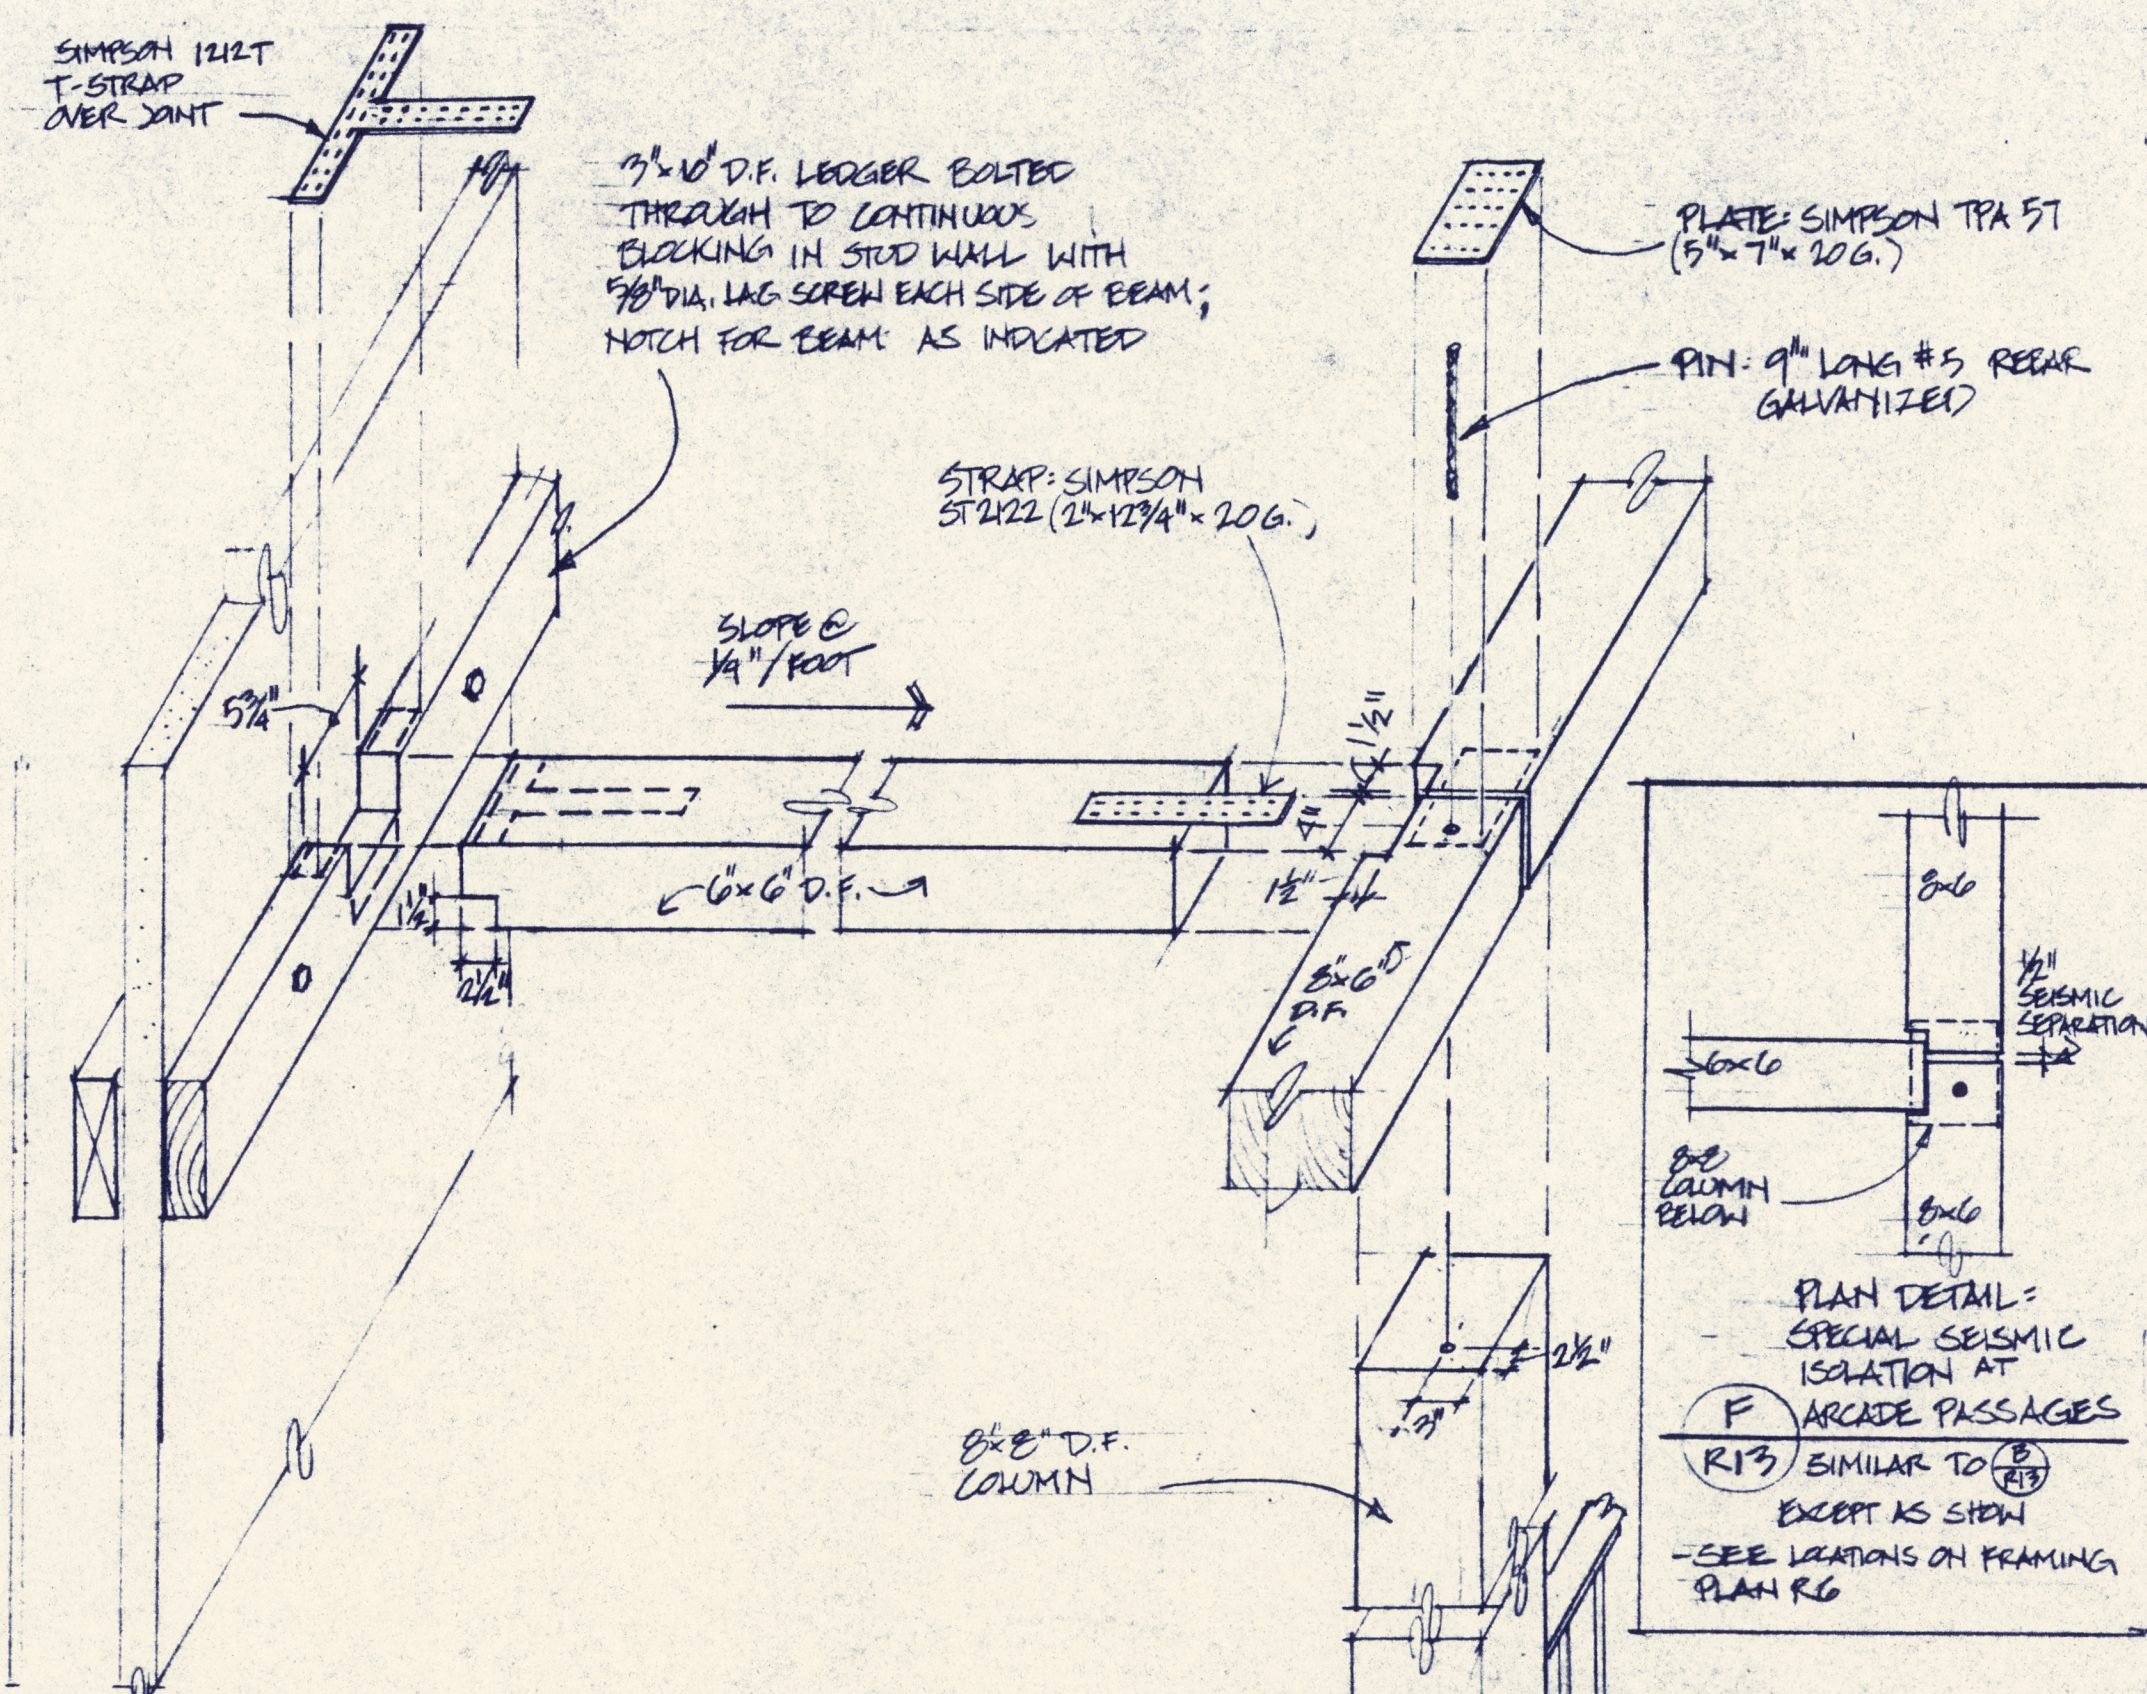


(C) TIMBER CONNECTIONS FOR 2ND FLOOR AT ARCADE PASSAGES

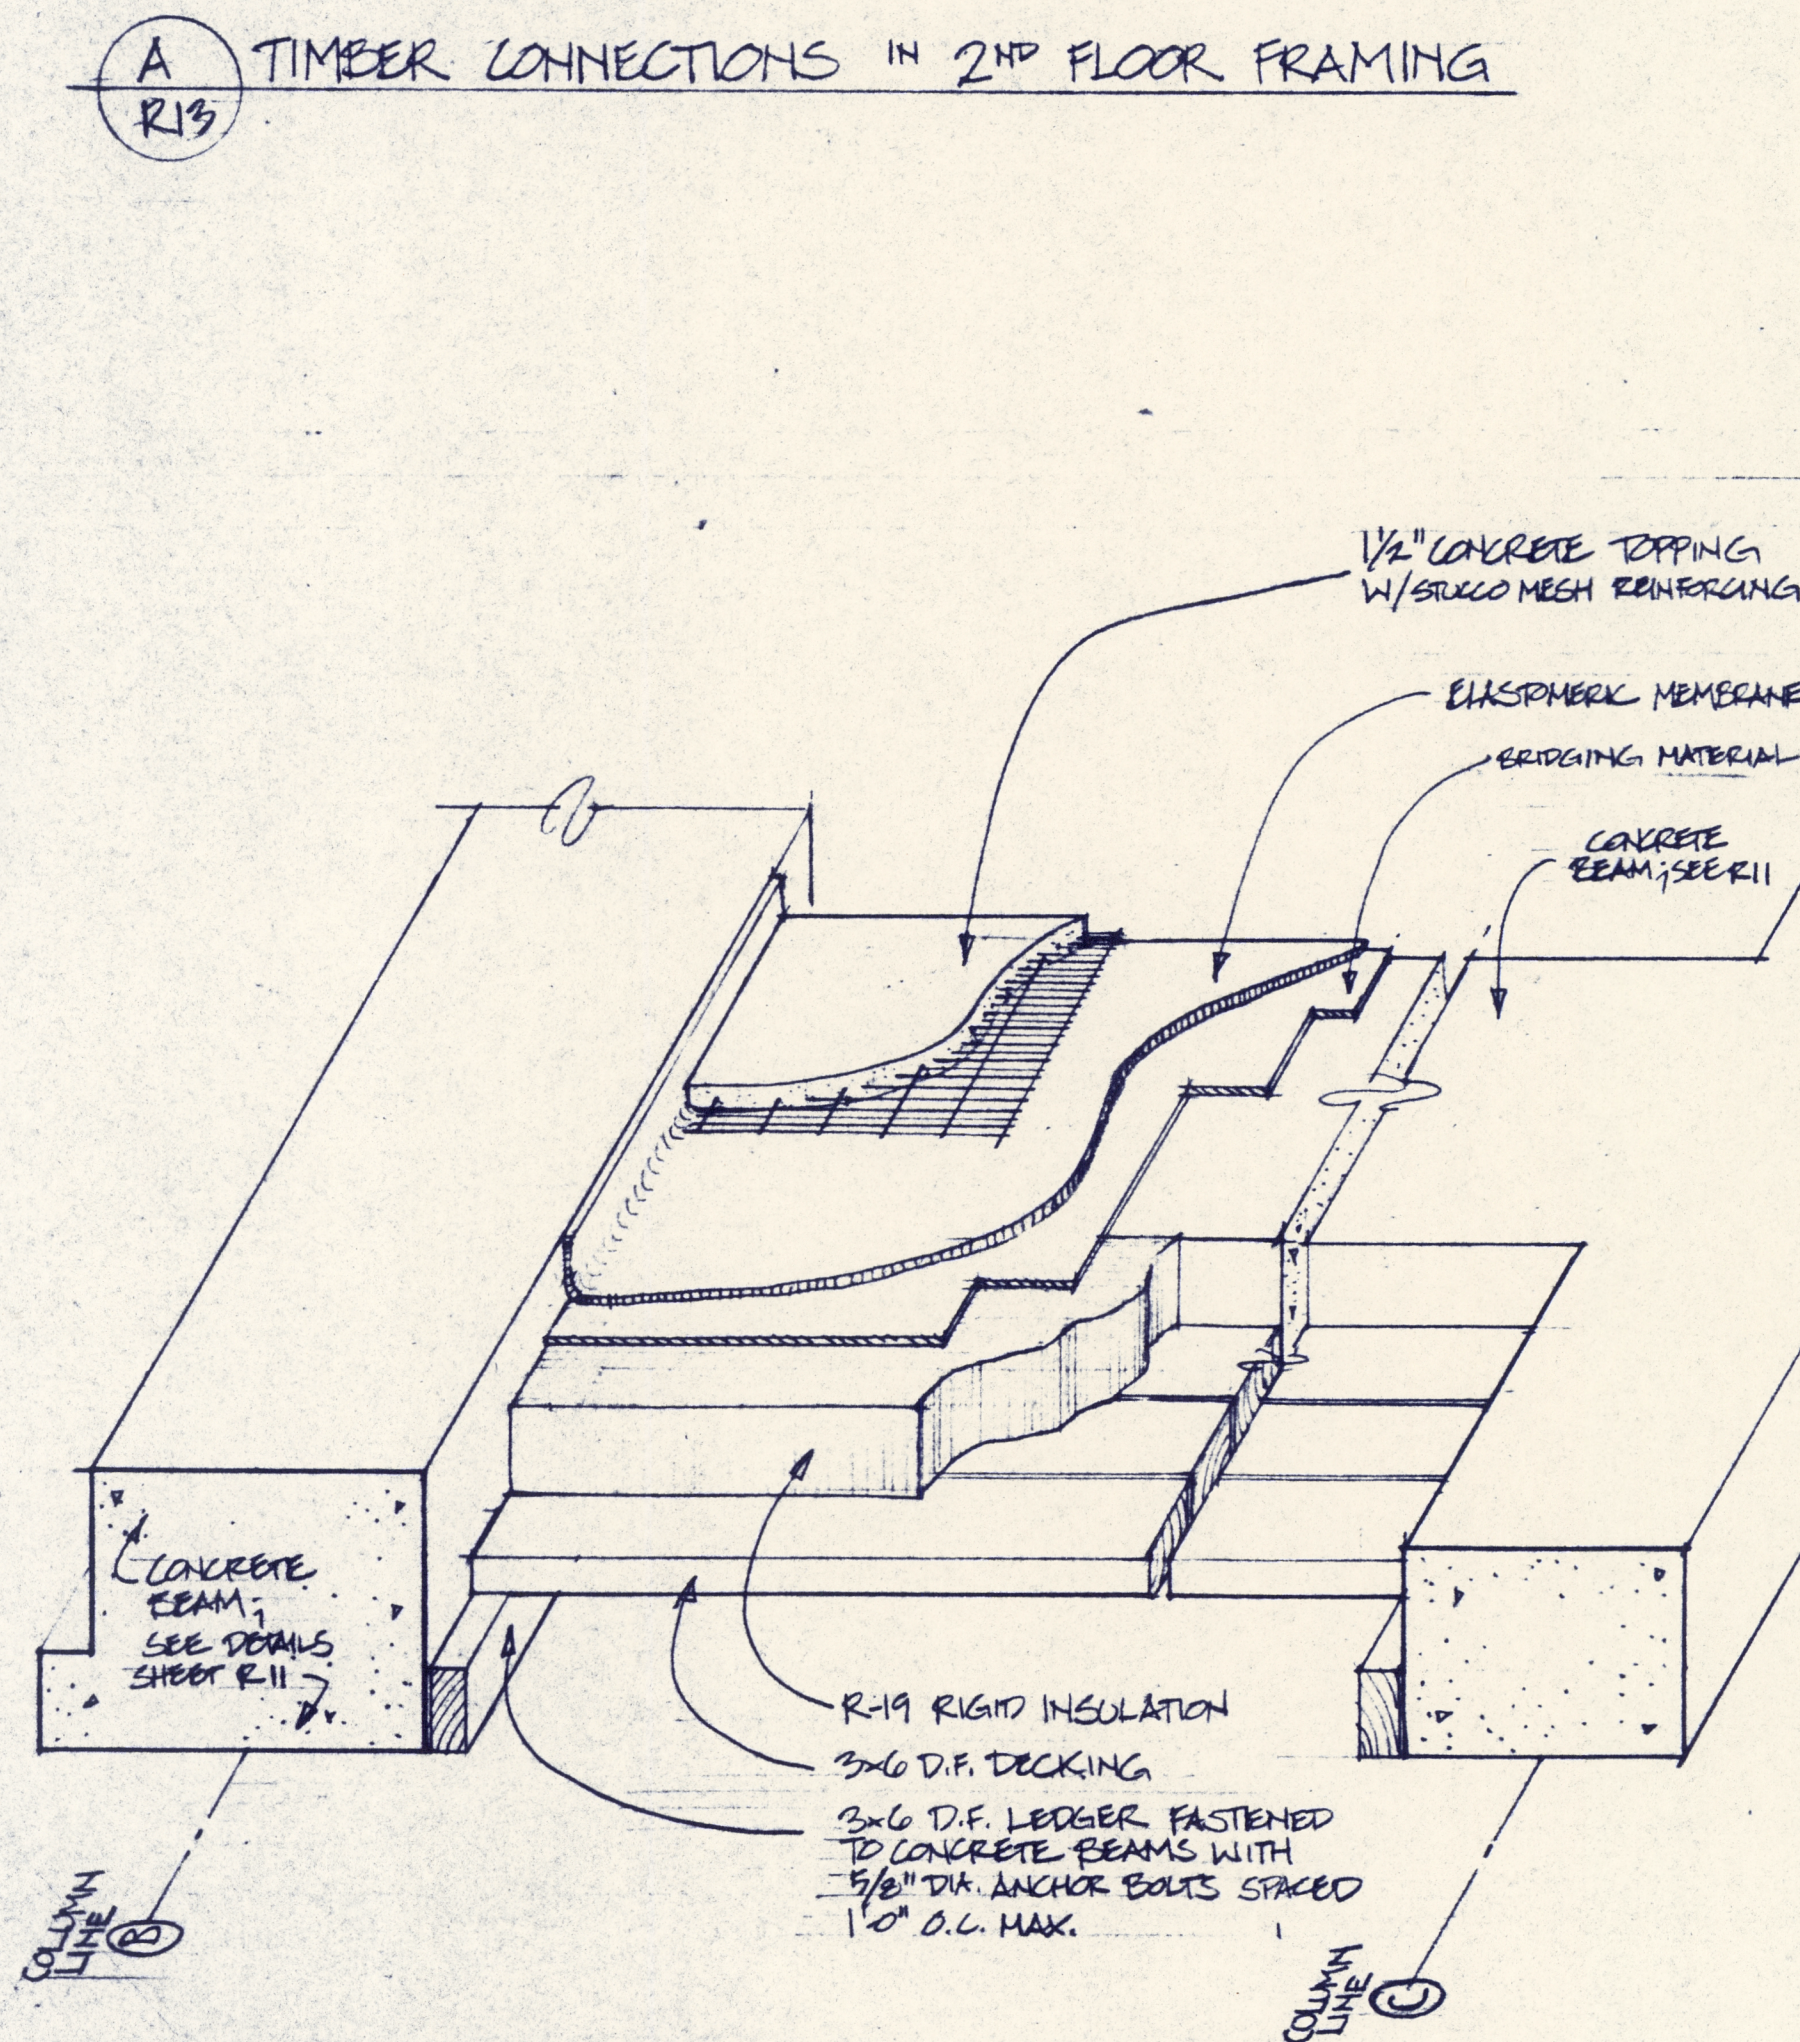

2ND FLOOR WALKWAY FLOOR CONSTRUCTION

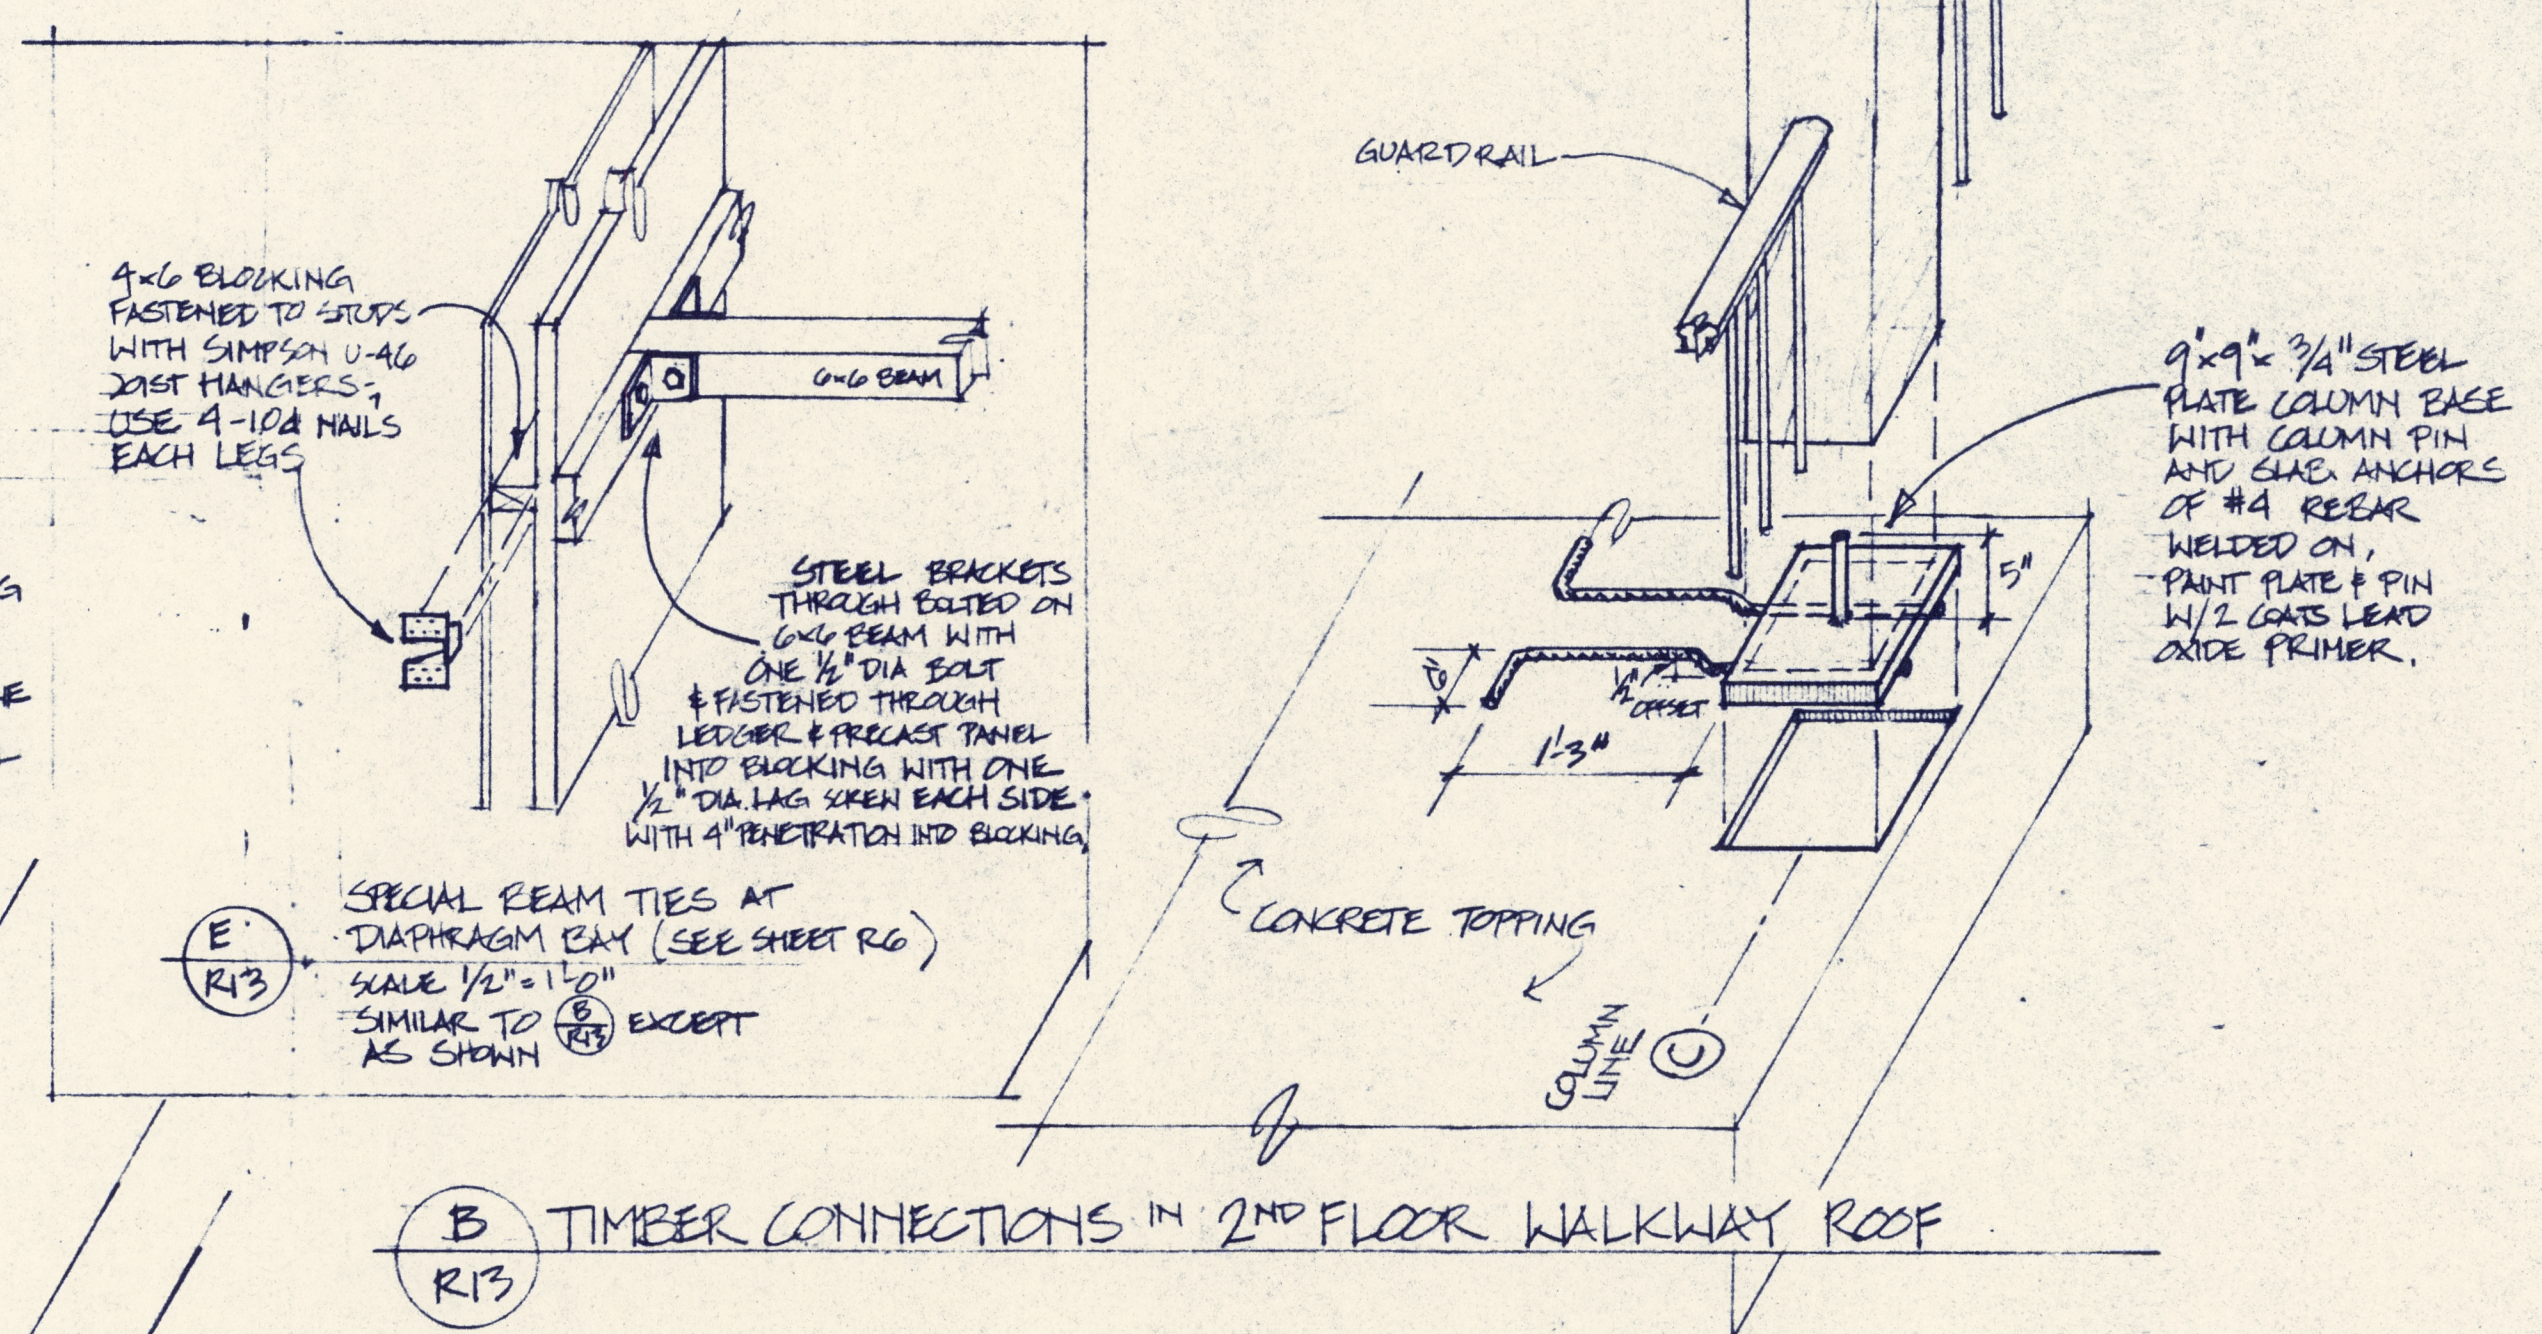

B TIMBER CONNECTIONS IN 2ND FLOOR WALKWAY ROOF
R13

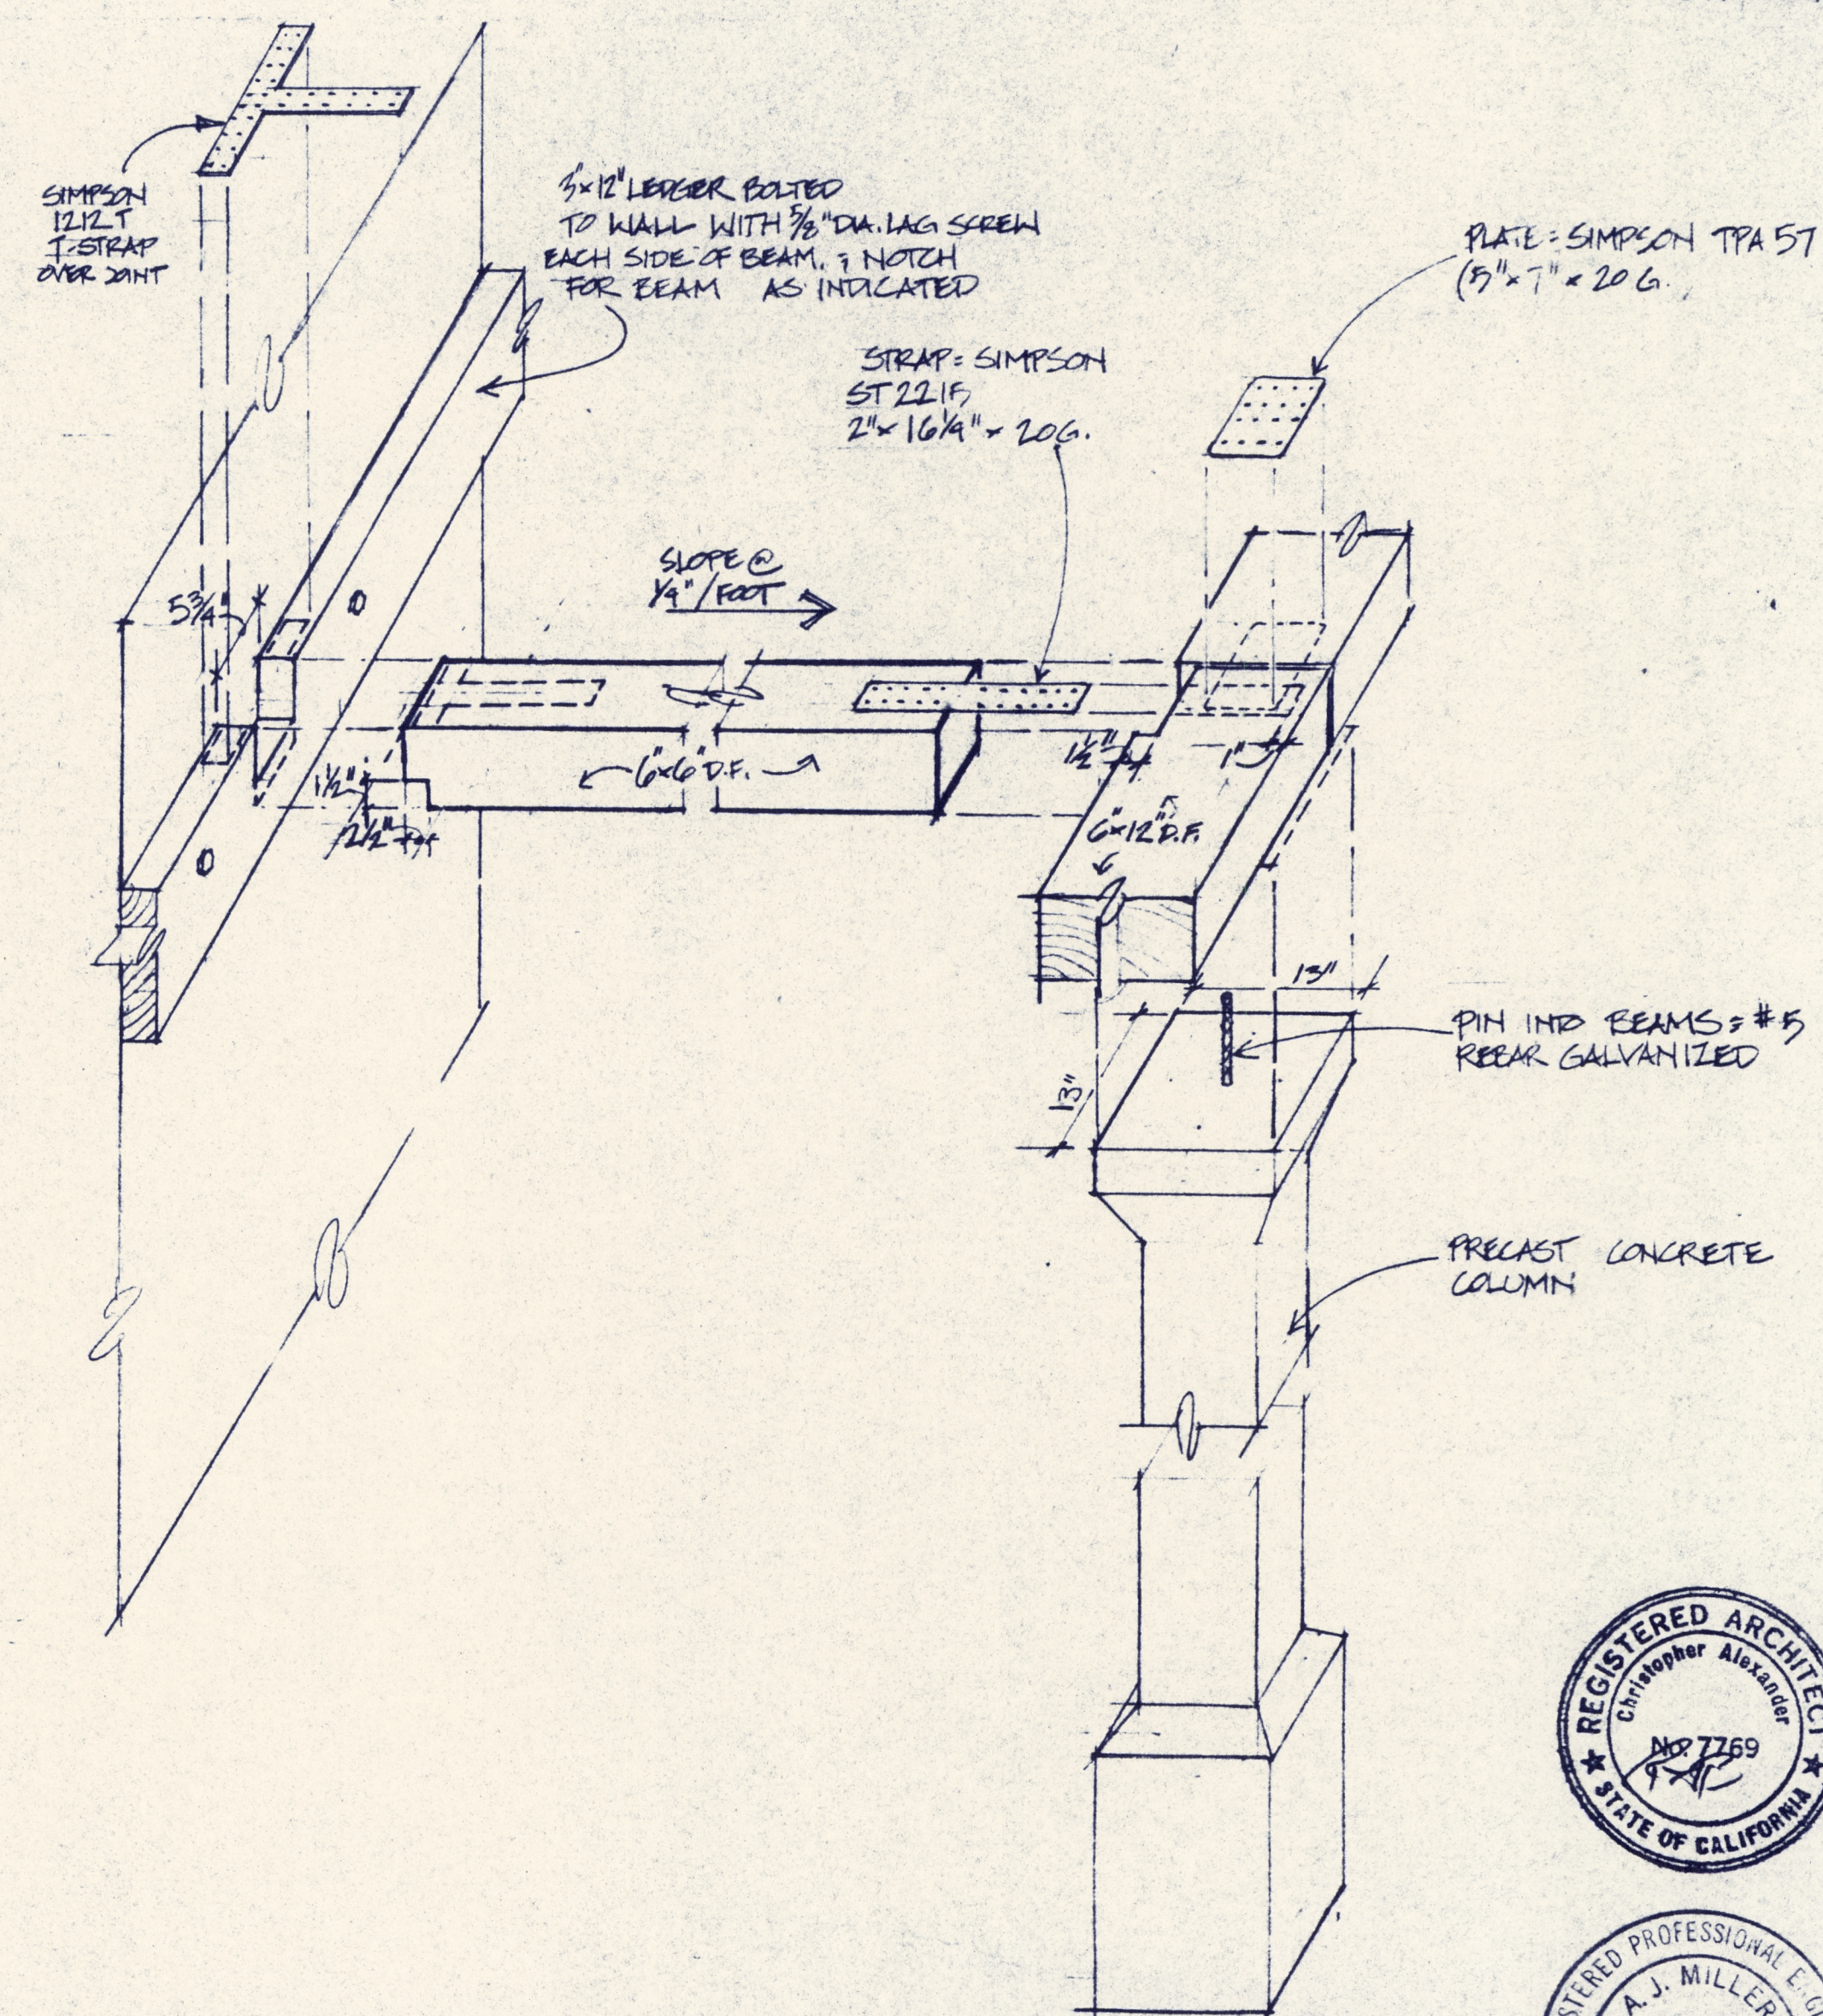

D TIMBER CONNECTIONS IN 1ST FLOOR ARCADE ROOF

HEAVY TIMBER DETAILS

SCALE = 1" = 1'-0"
DATE = JULY 10, 1987

