



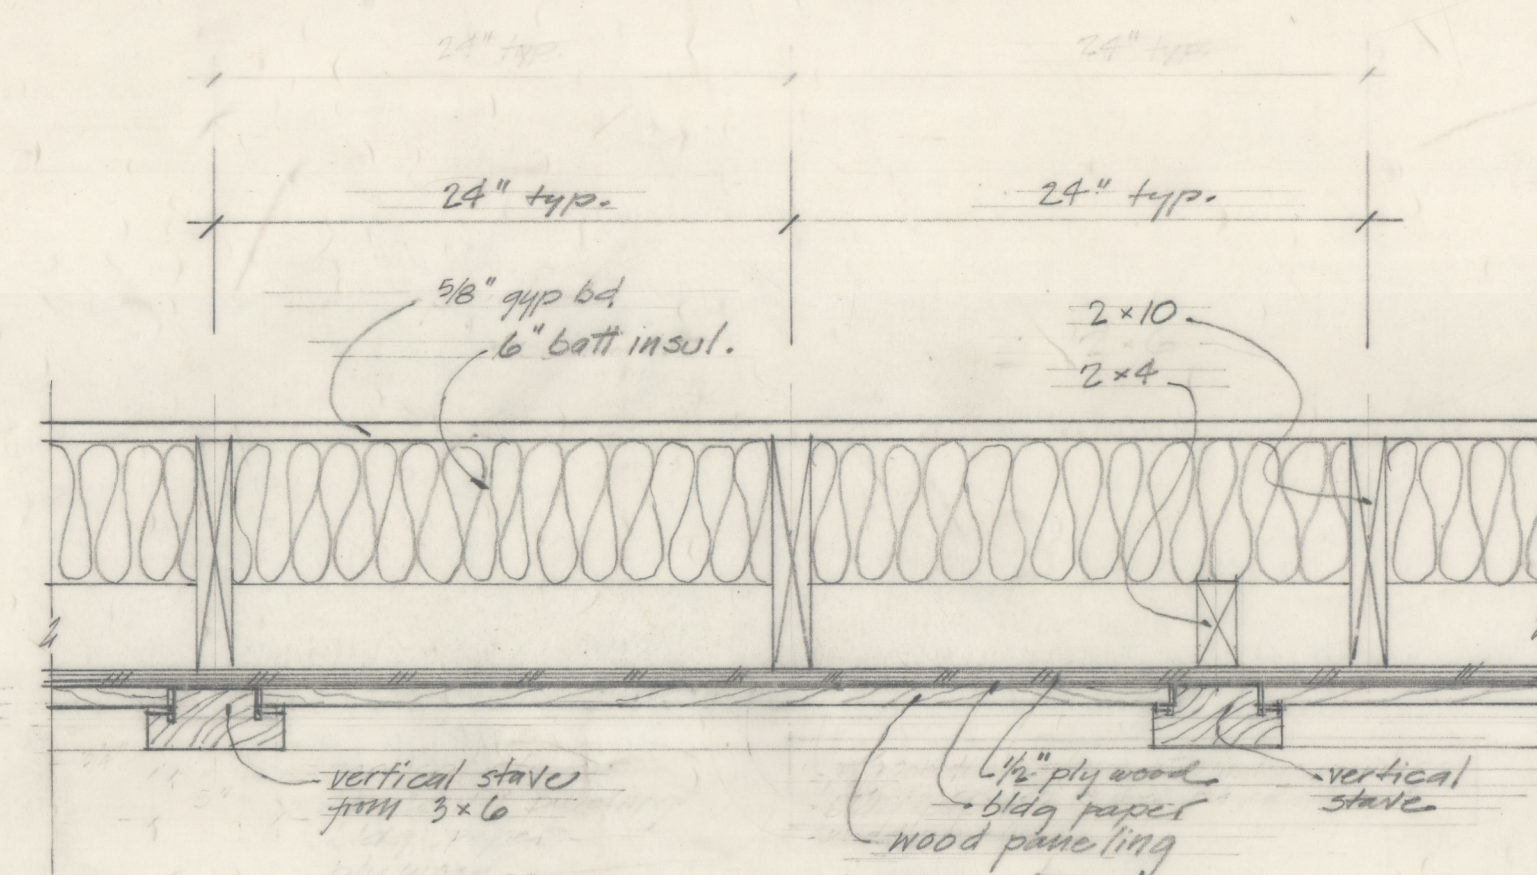

note:
vertical studs & window openings and otherwise
as shown on elevations


EXTERIOR WALL HORIZONTAL SECTION

1/2" = 1'-0"

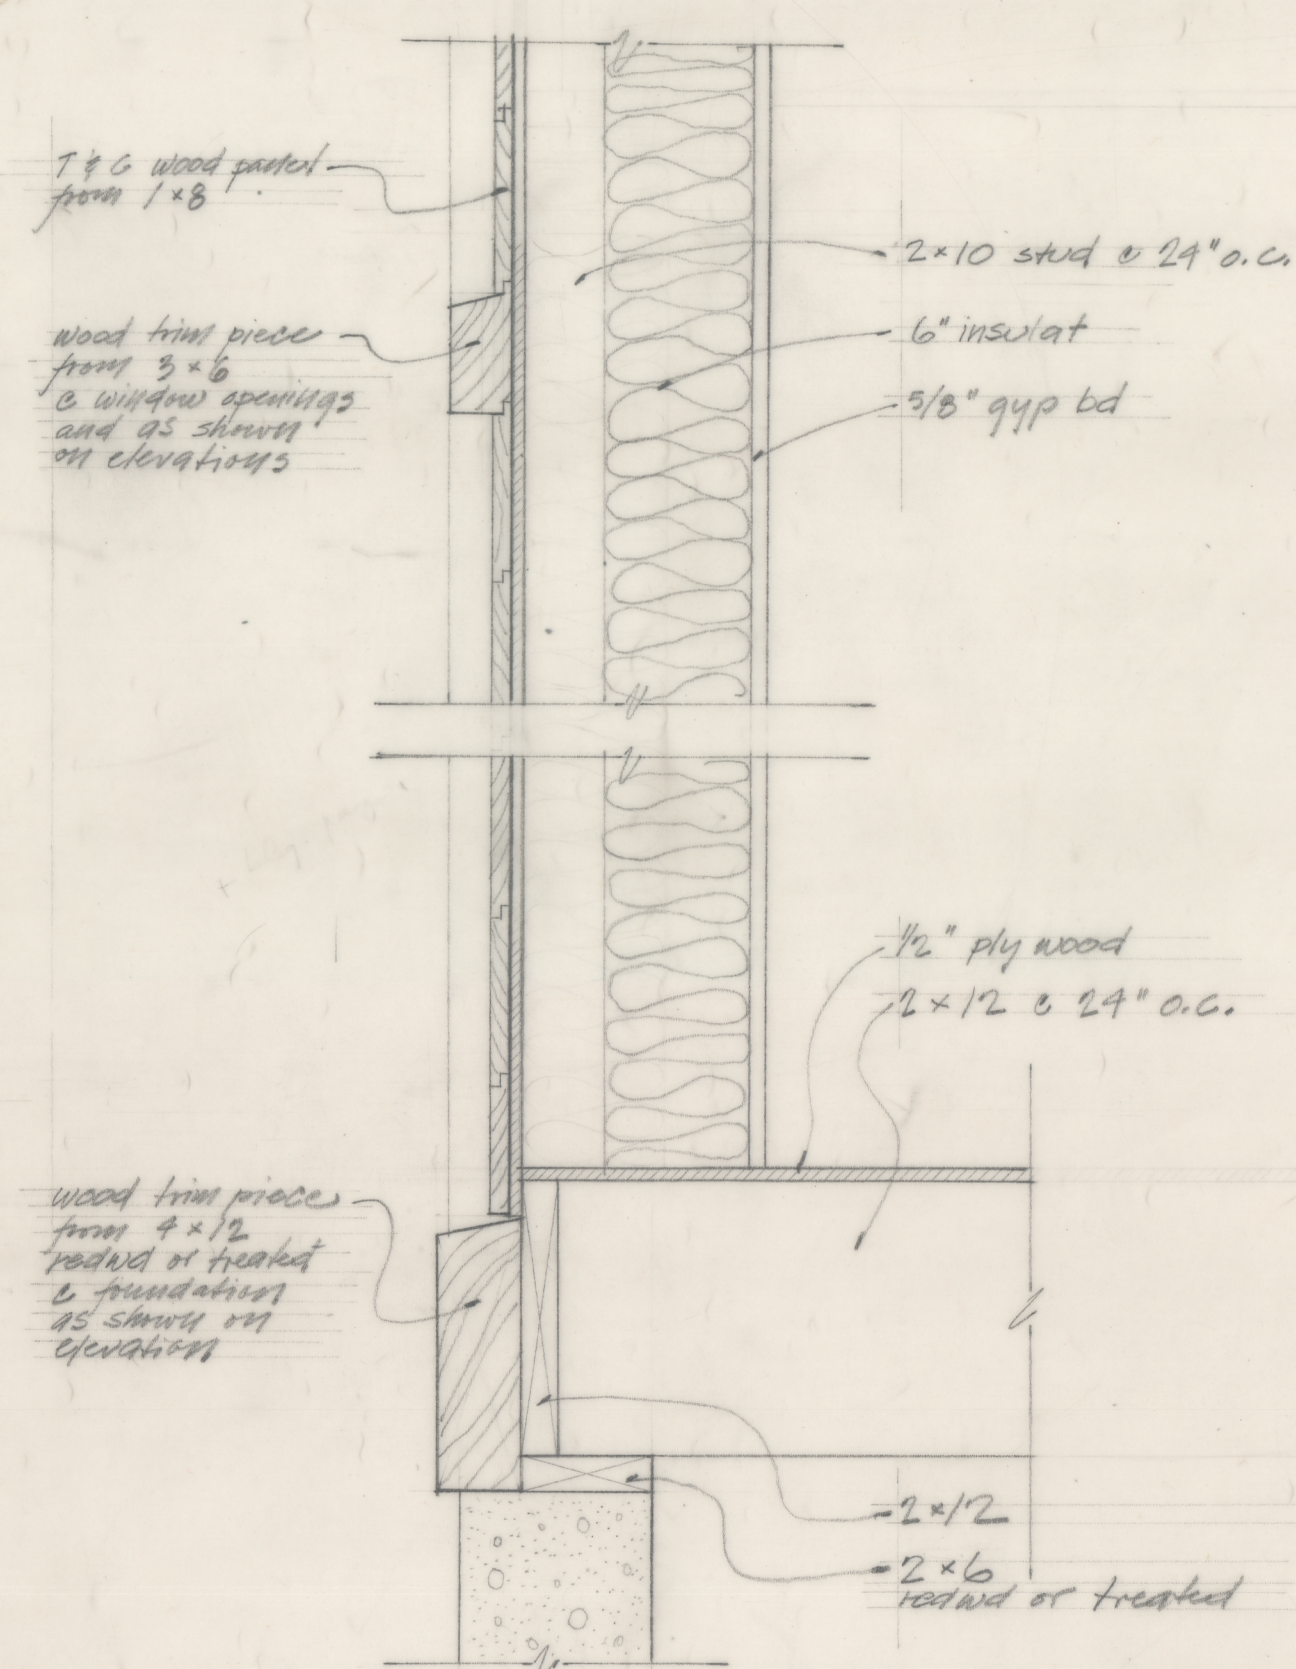

EXTERIOR WALL VERTICAL SECTION

1/2" = 1'-0"

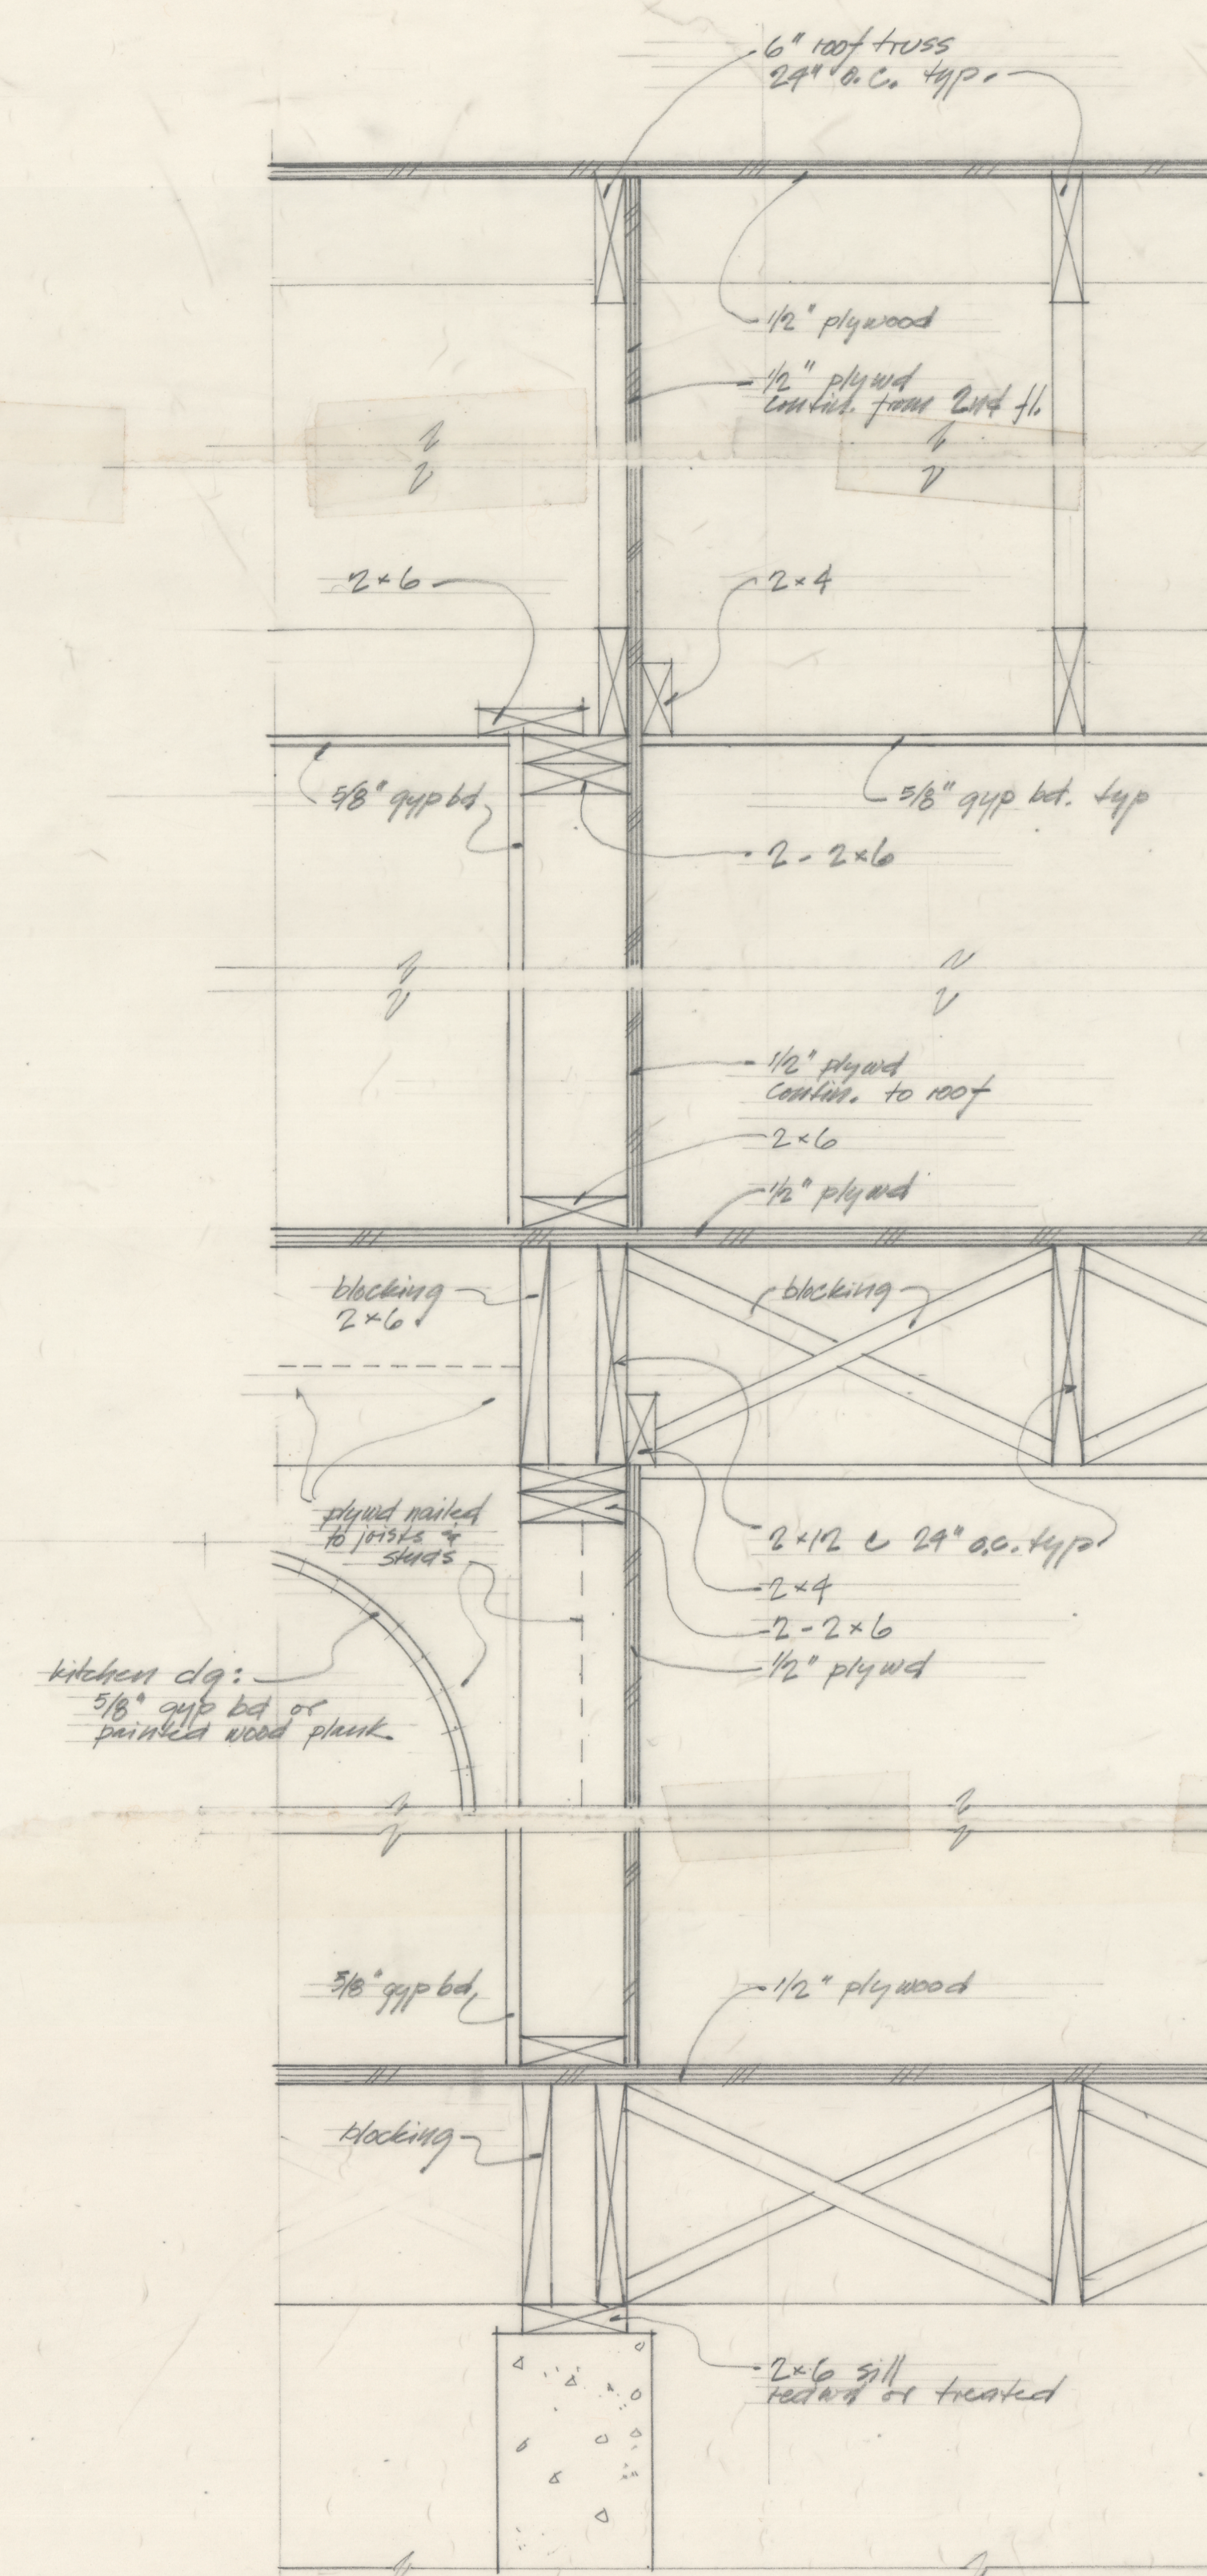

INTERIOR SHEAR WALL SECTION

1/2" = 1'-0"