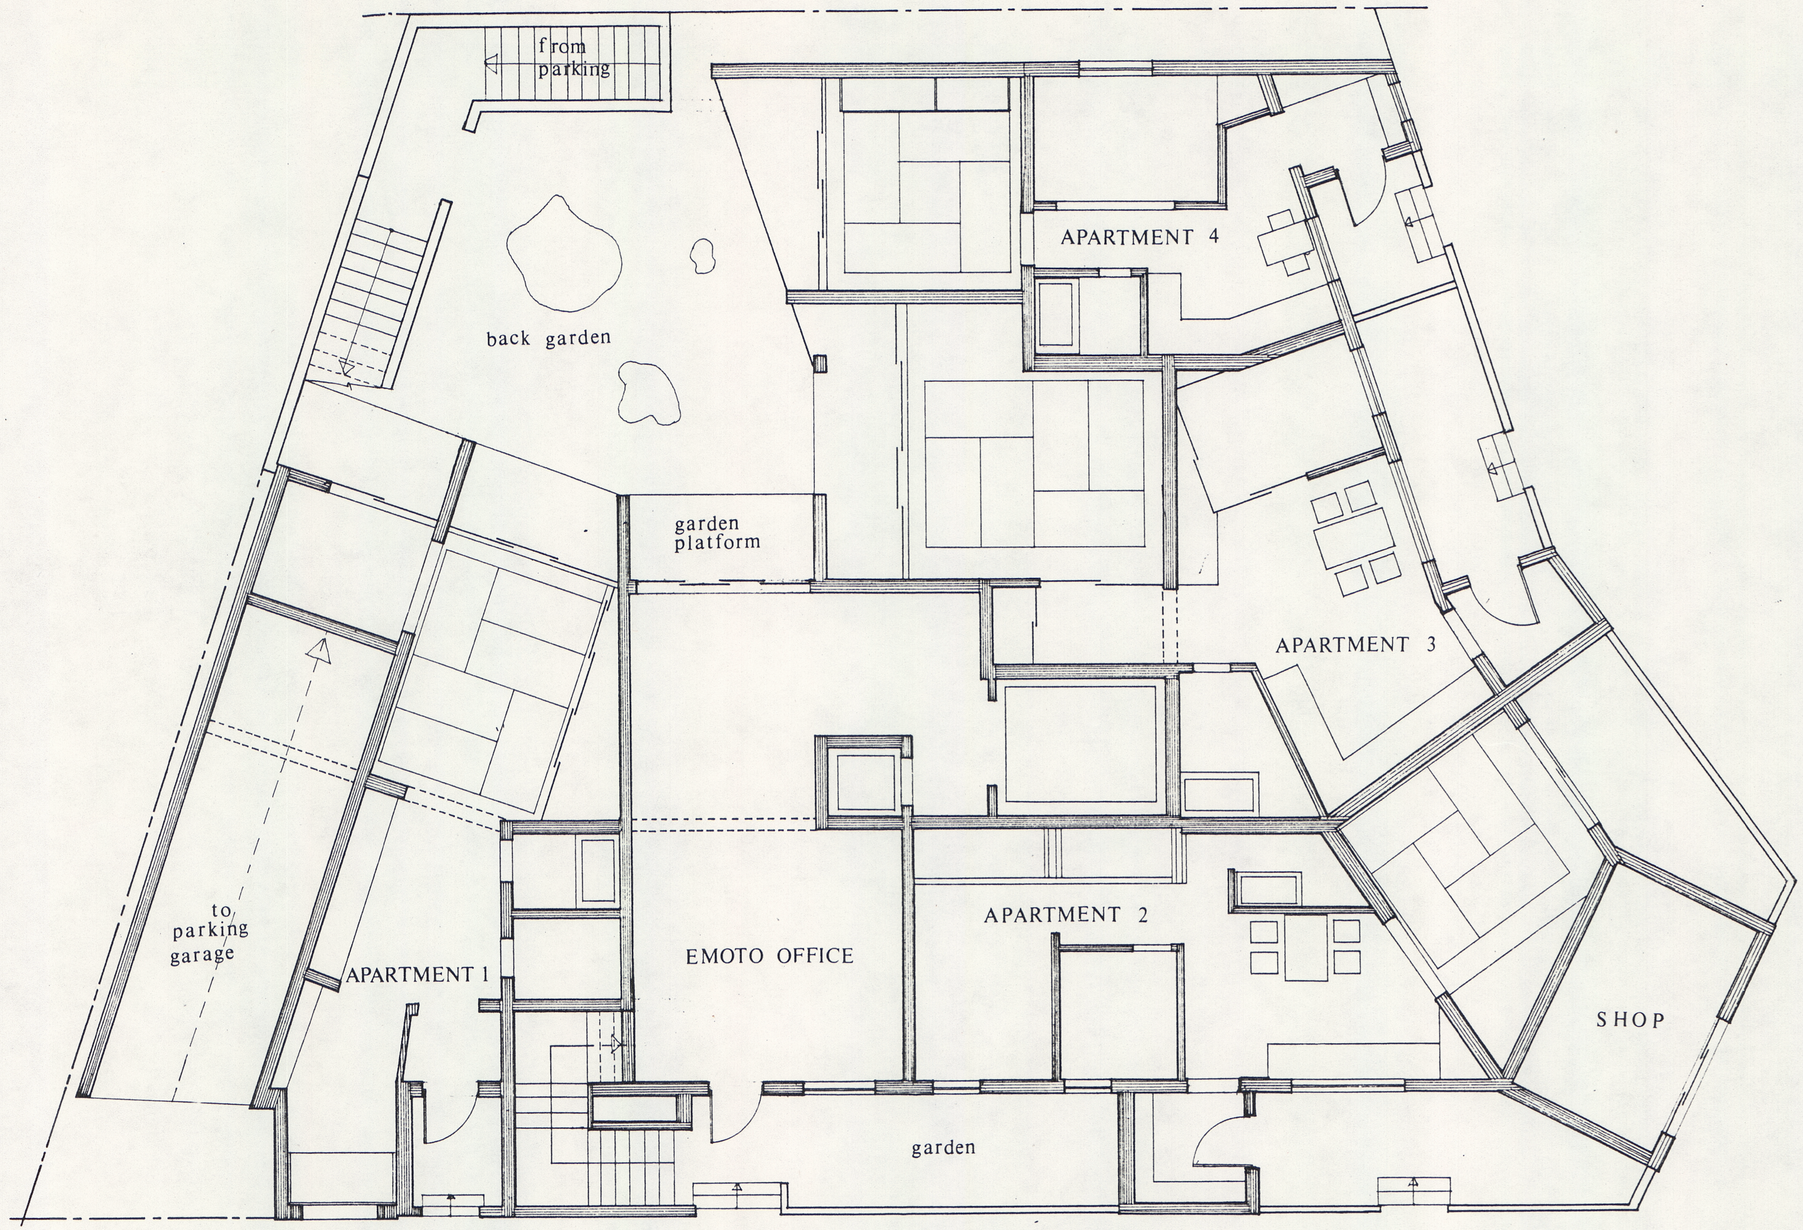

first floor plan