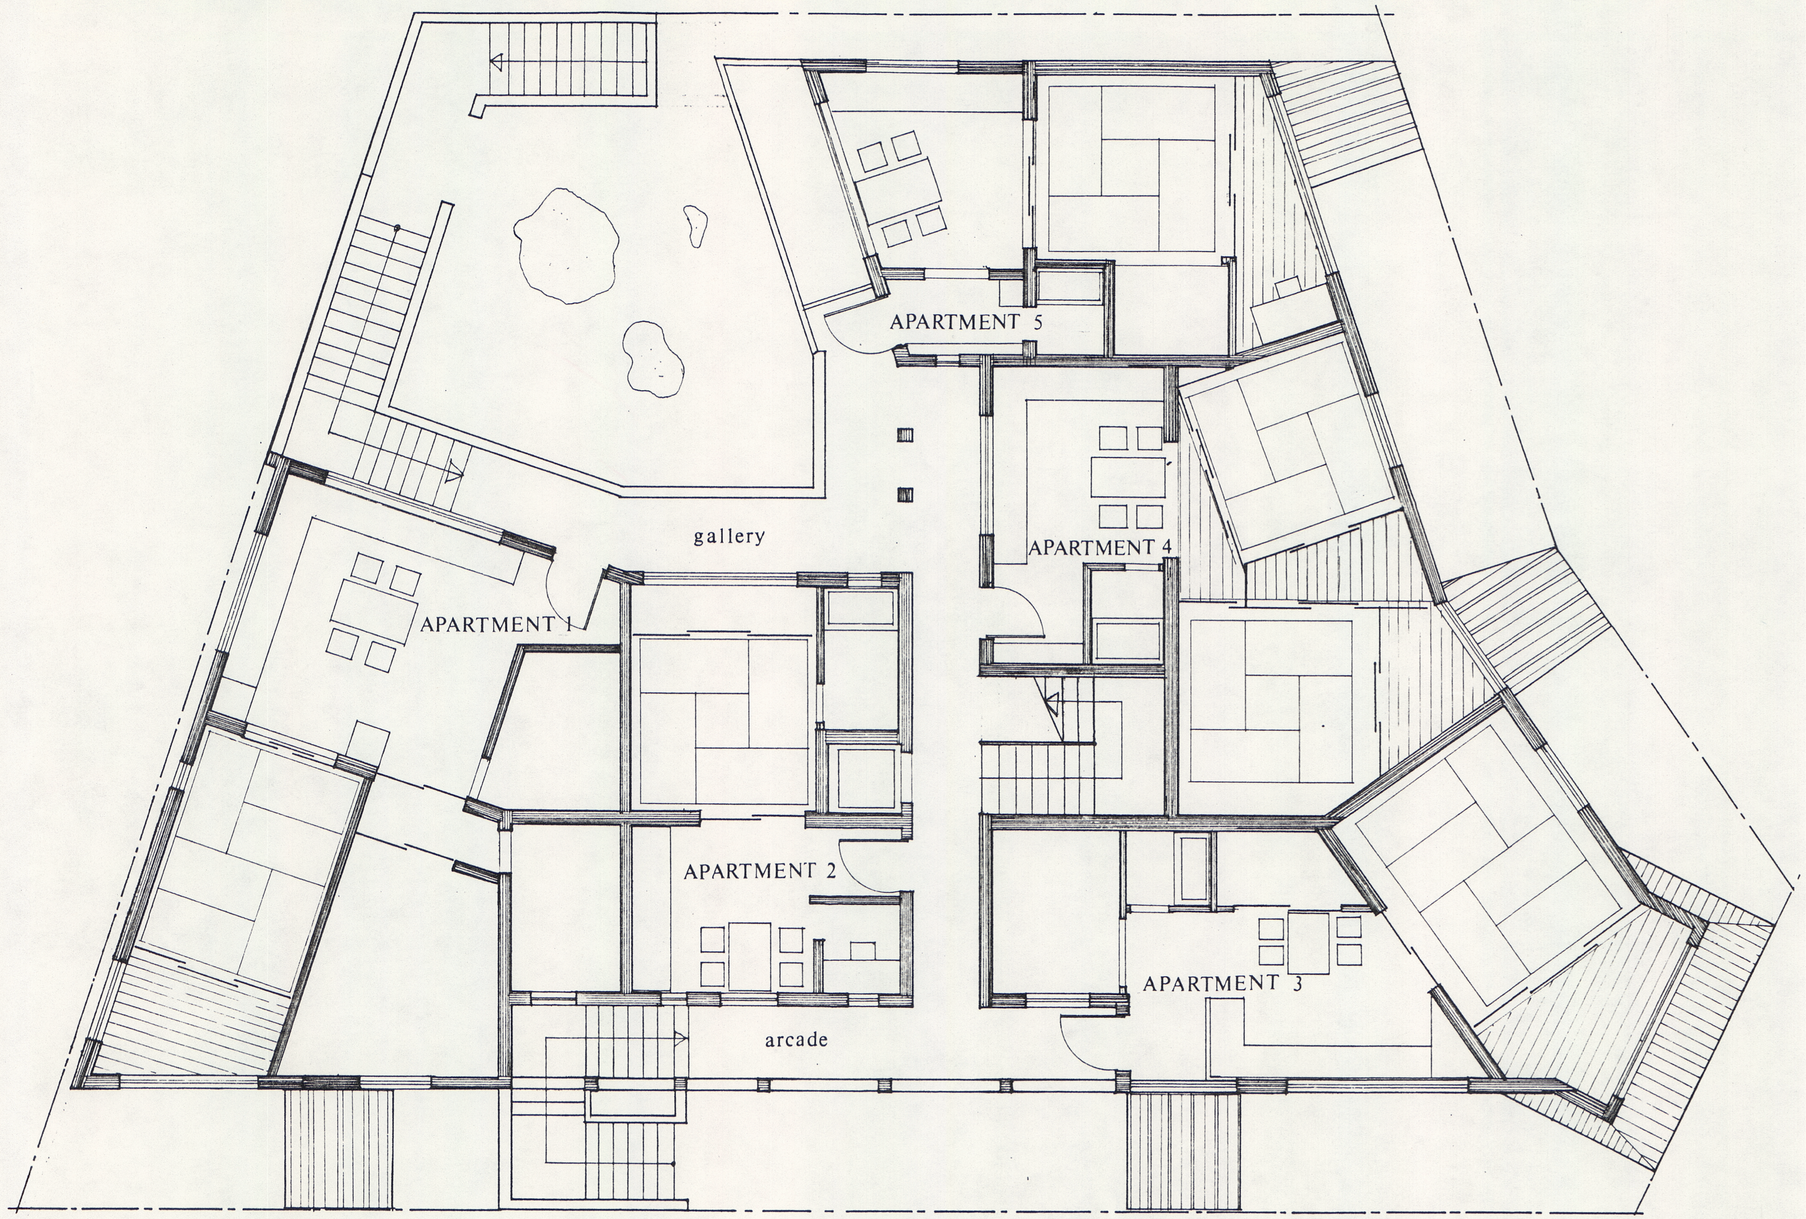

second floor plan