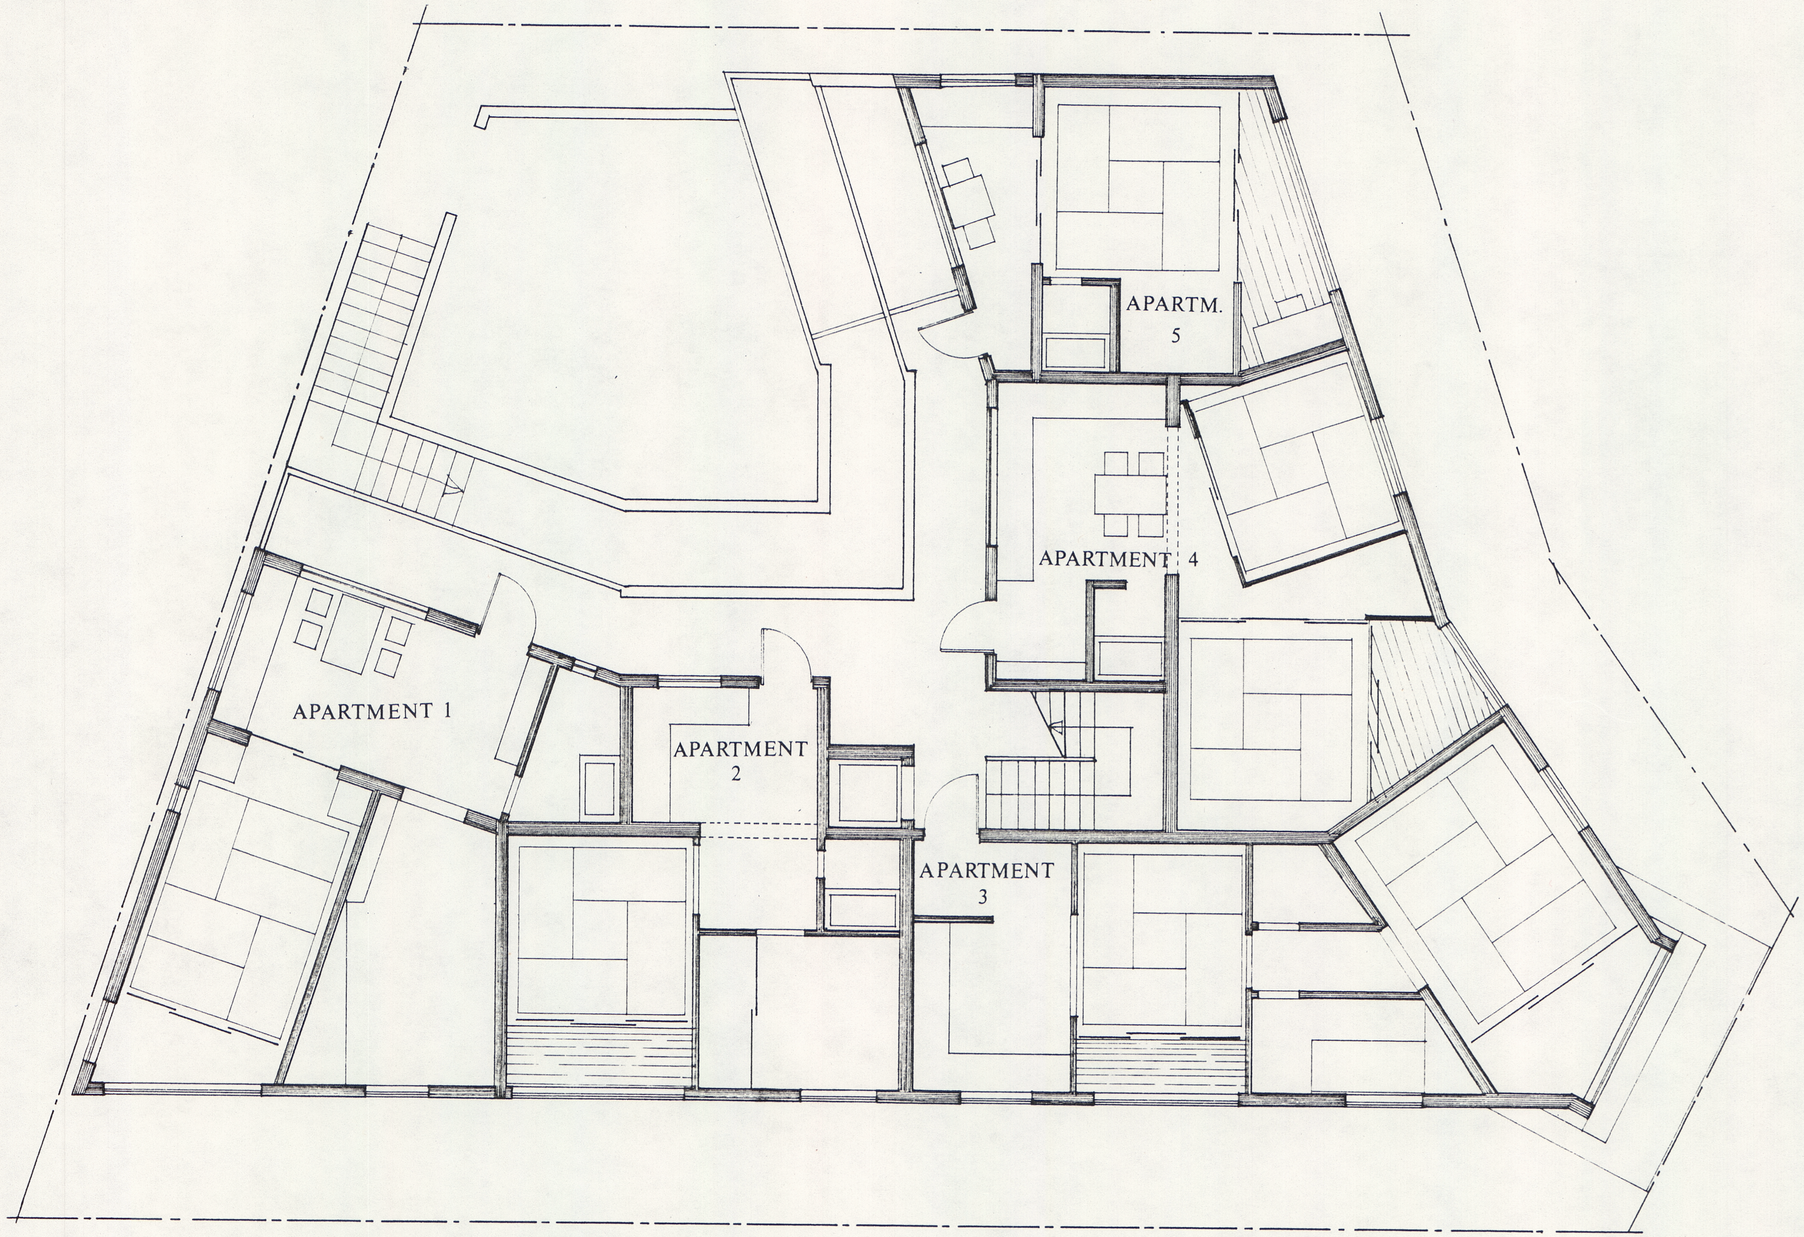

third floor plan