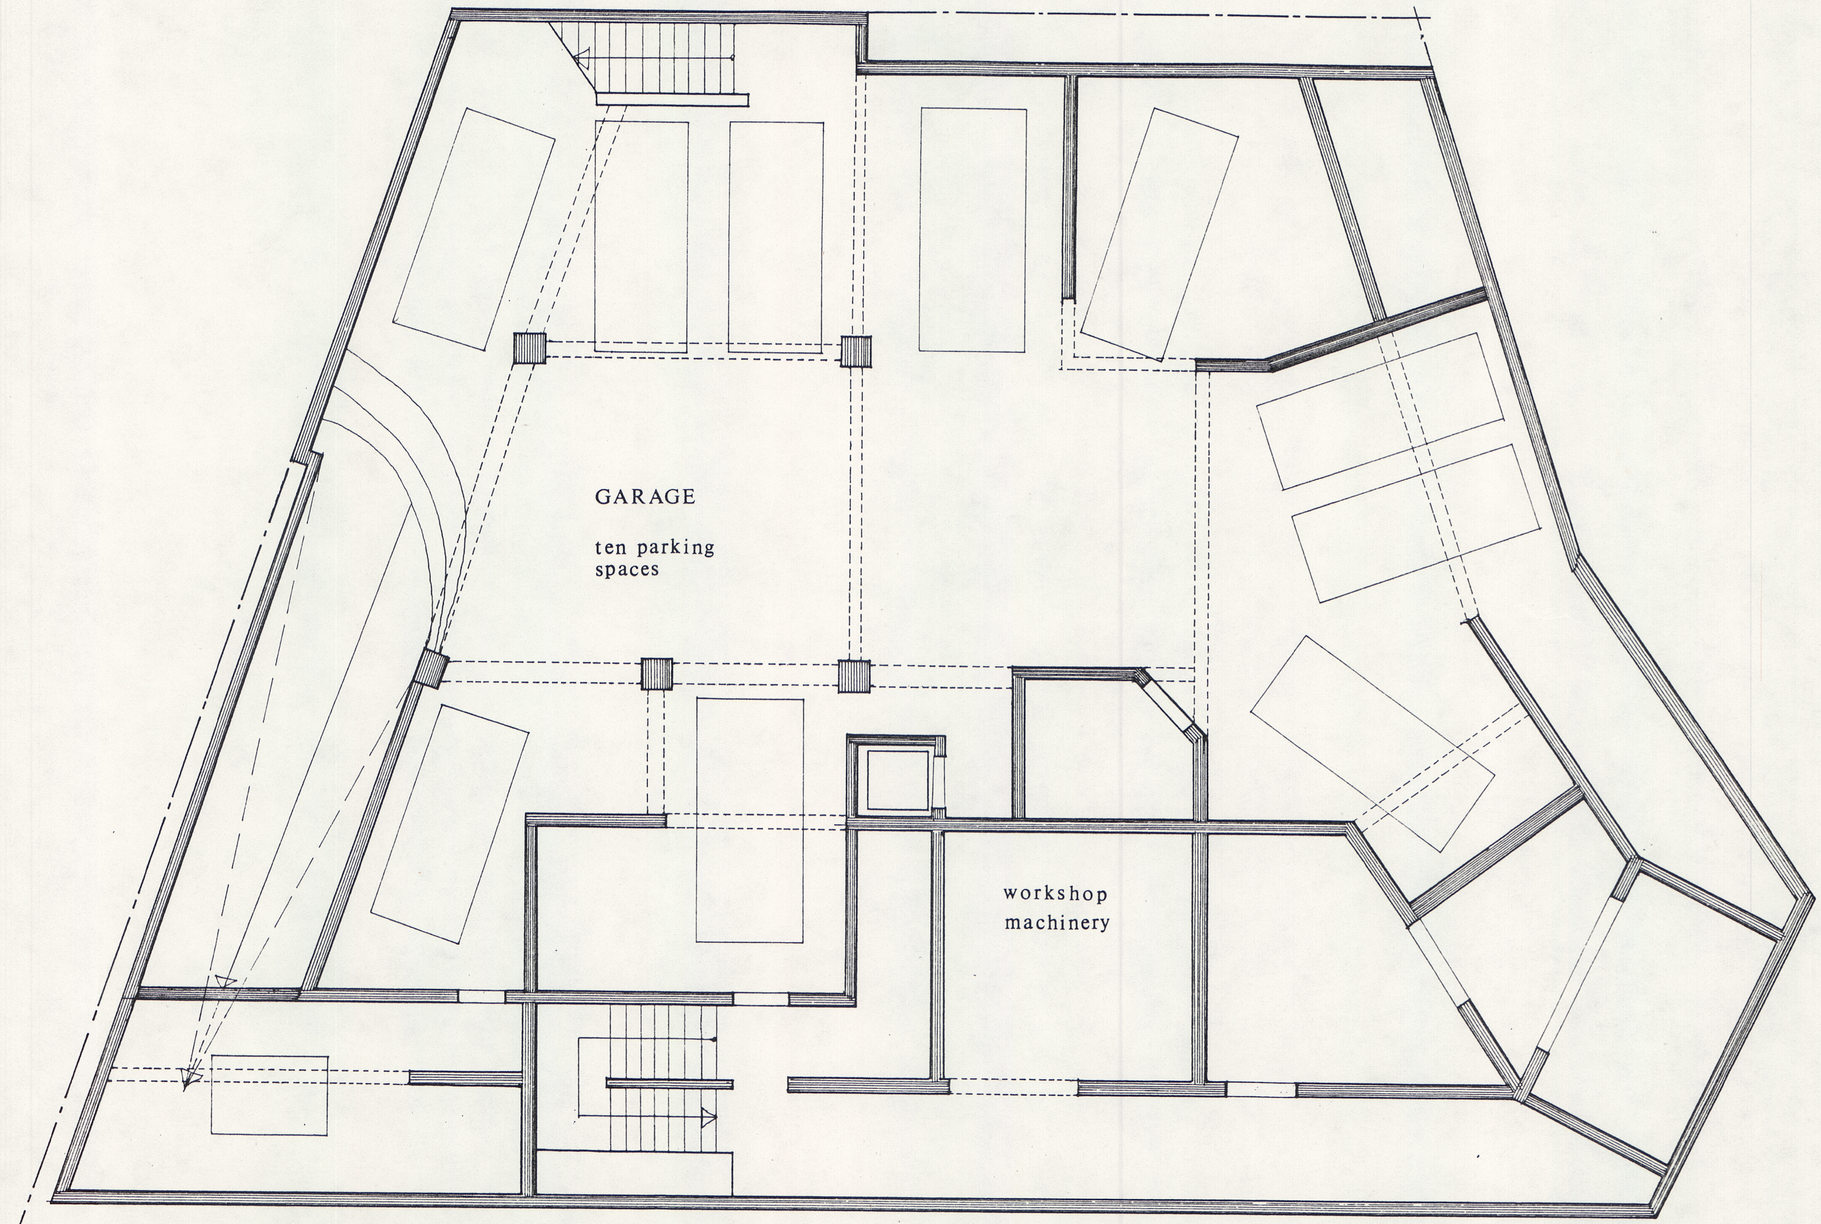

garage plan