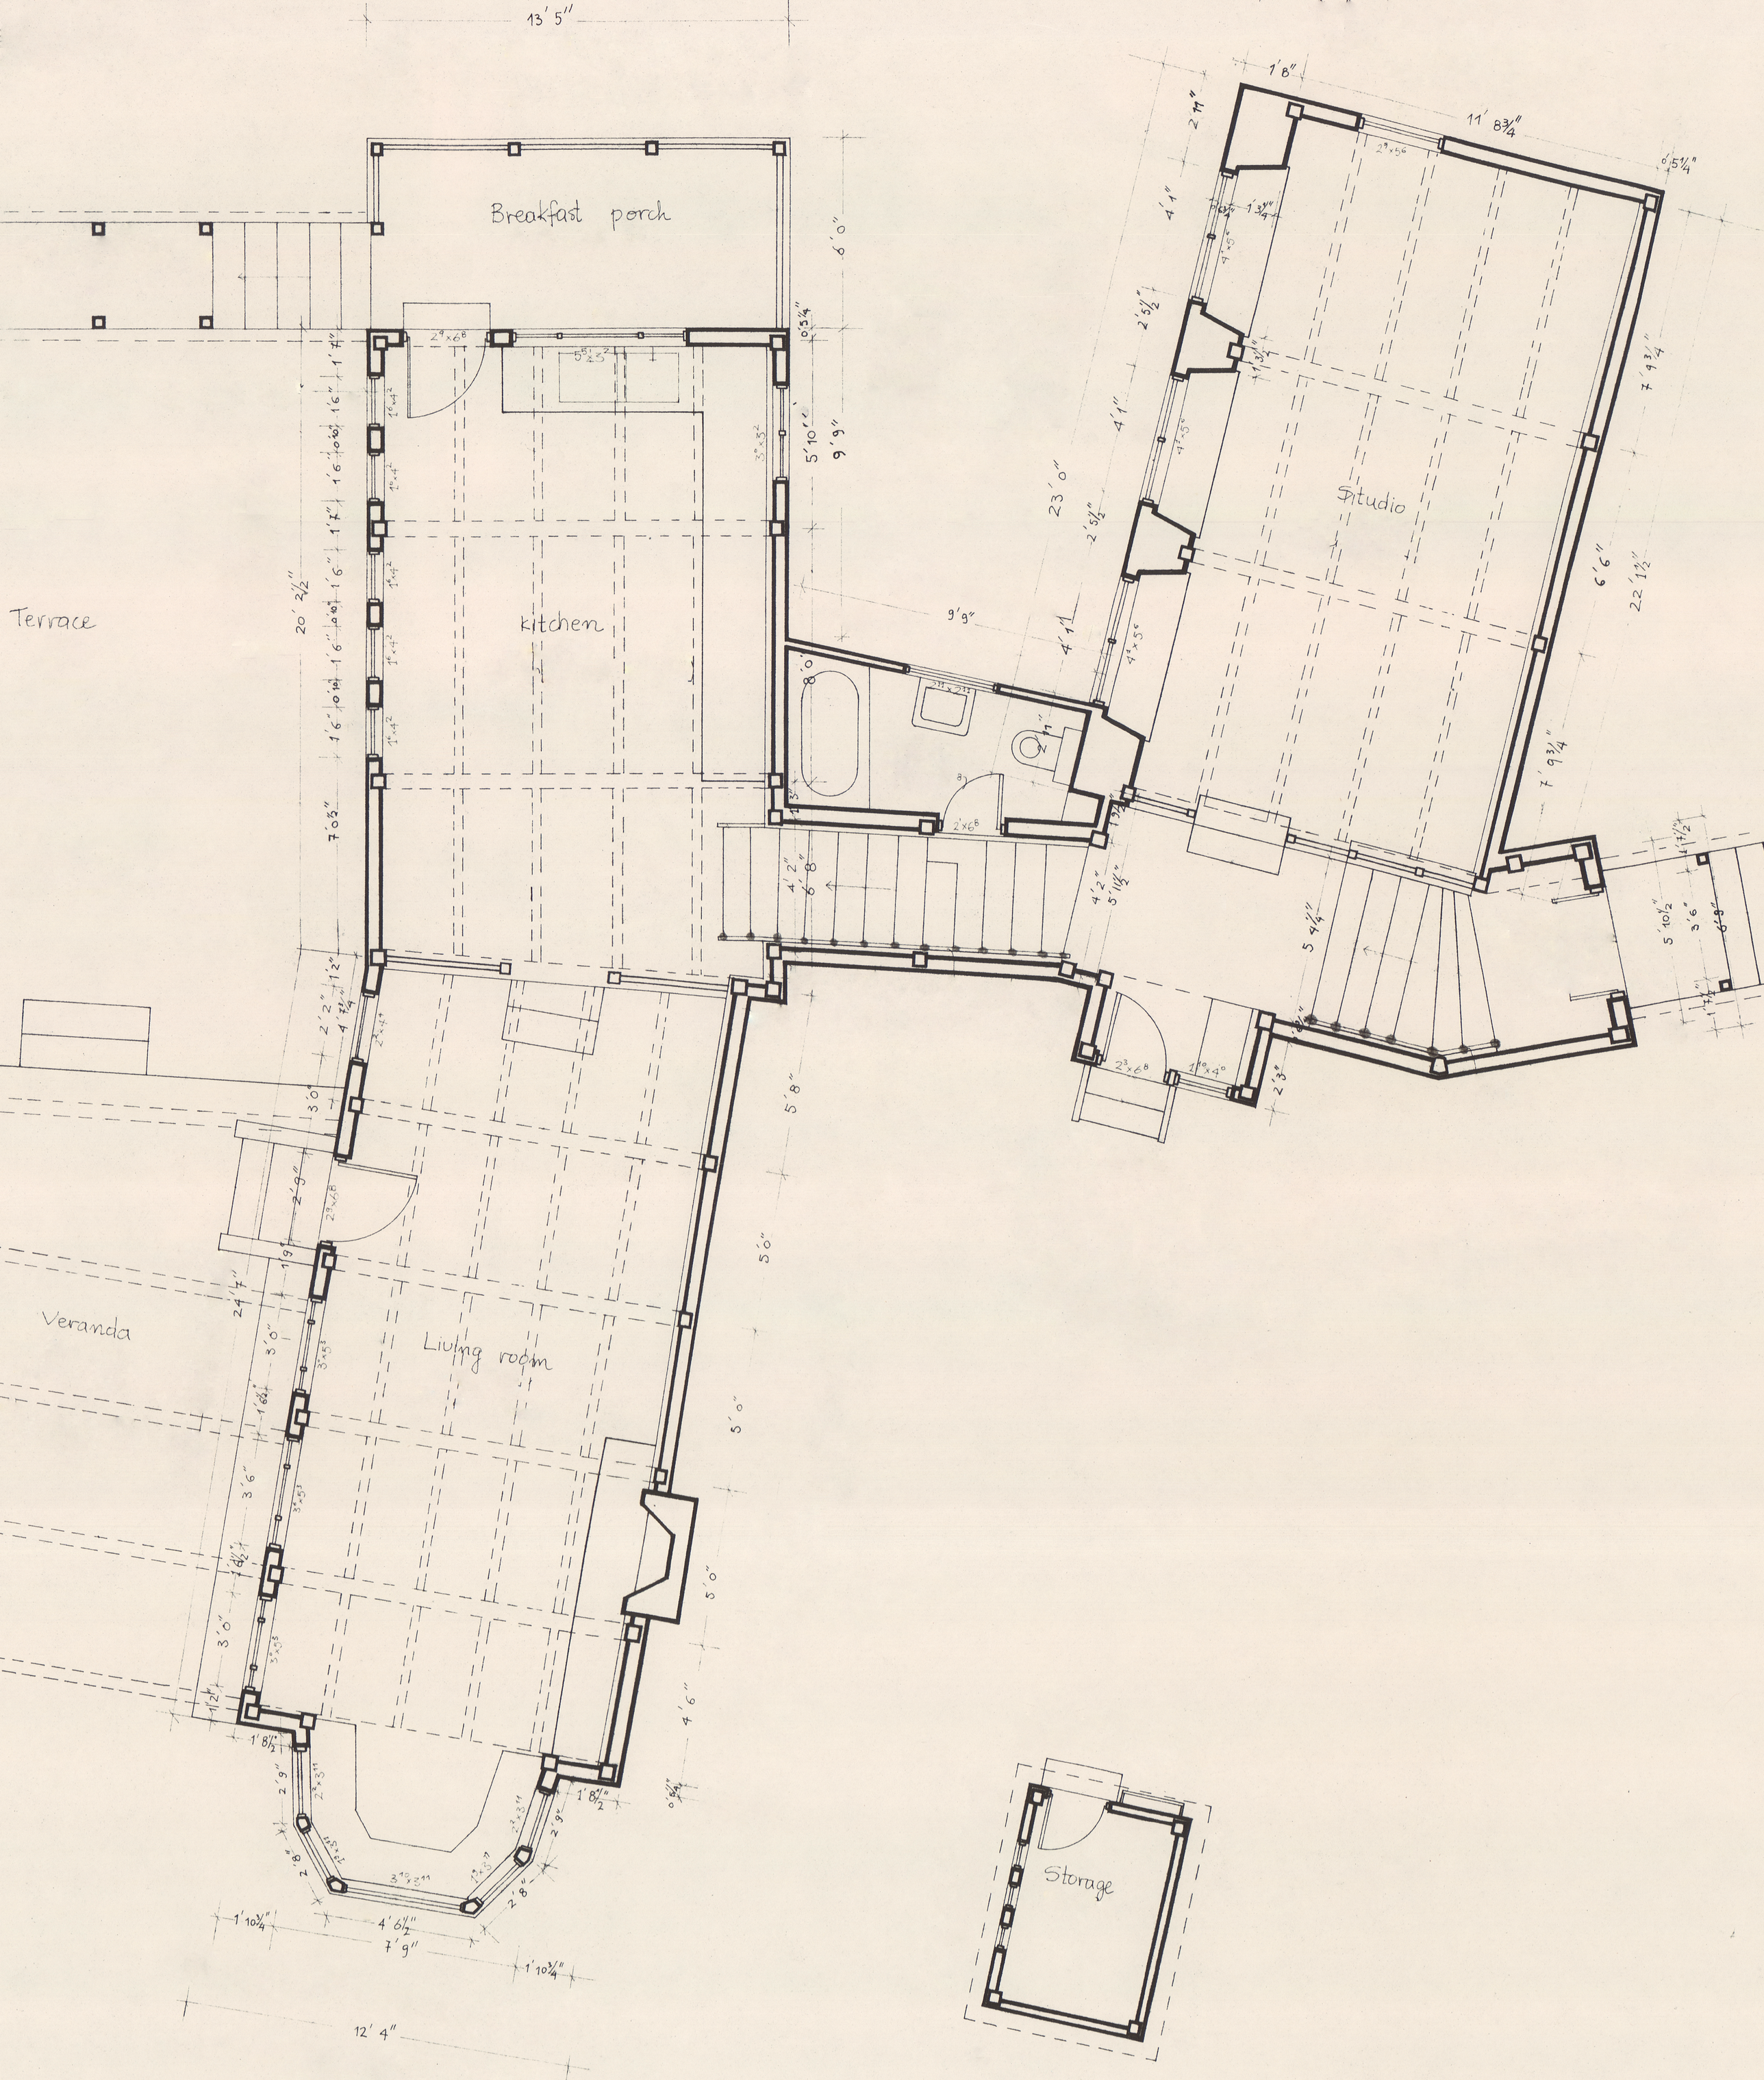
Breakfast porch
kitchen
Terrace
Veranda
Living room
Studio
Storage
13' 5"
20' 2½"
7' 0½"
23' 0"
22' 1½"
12' 4"