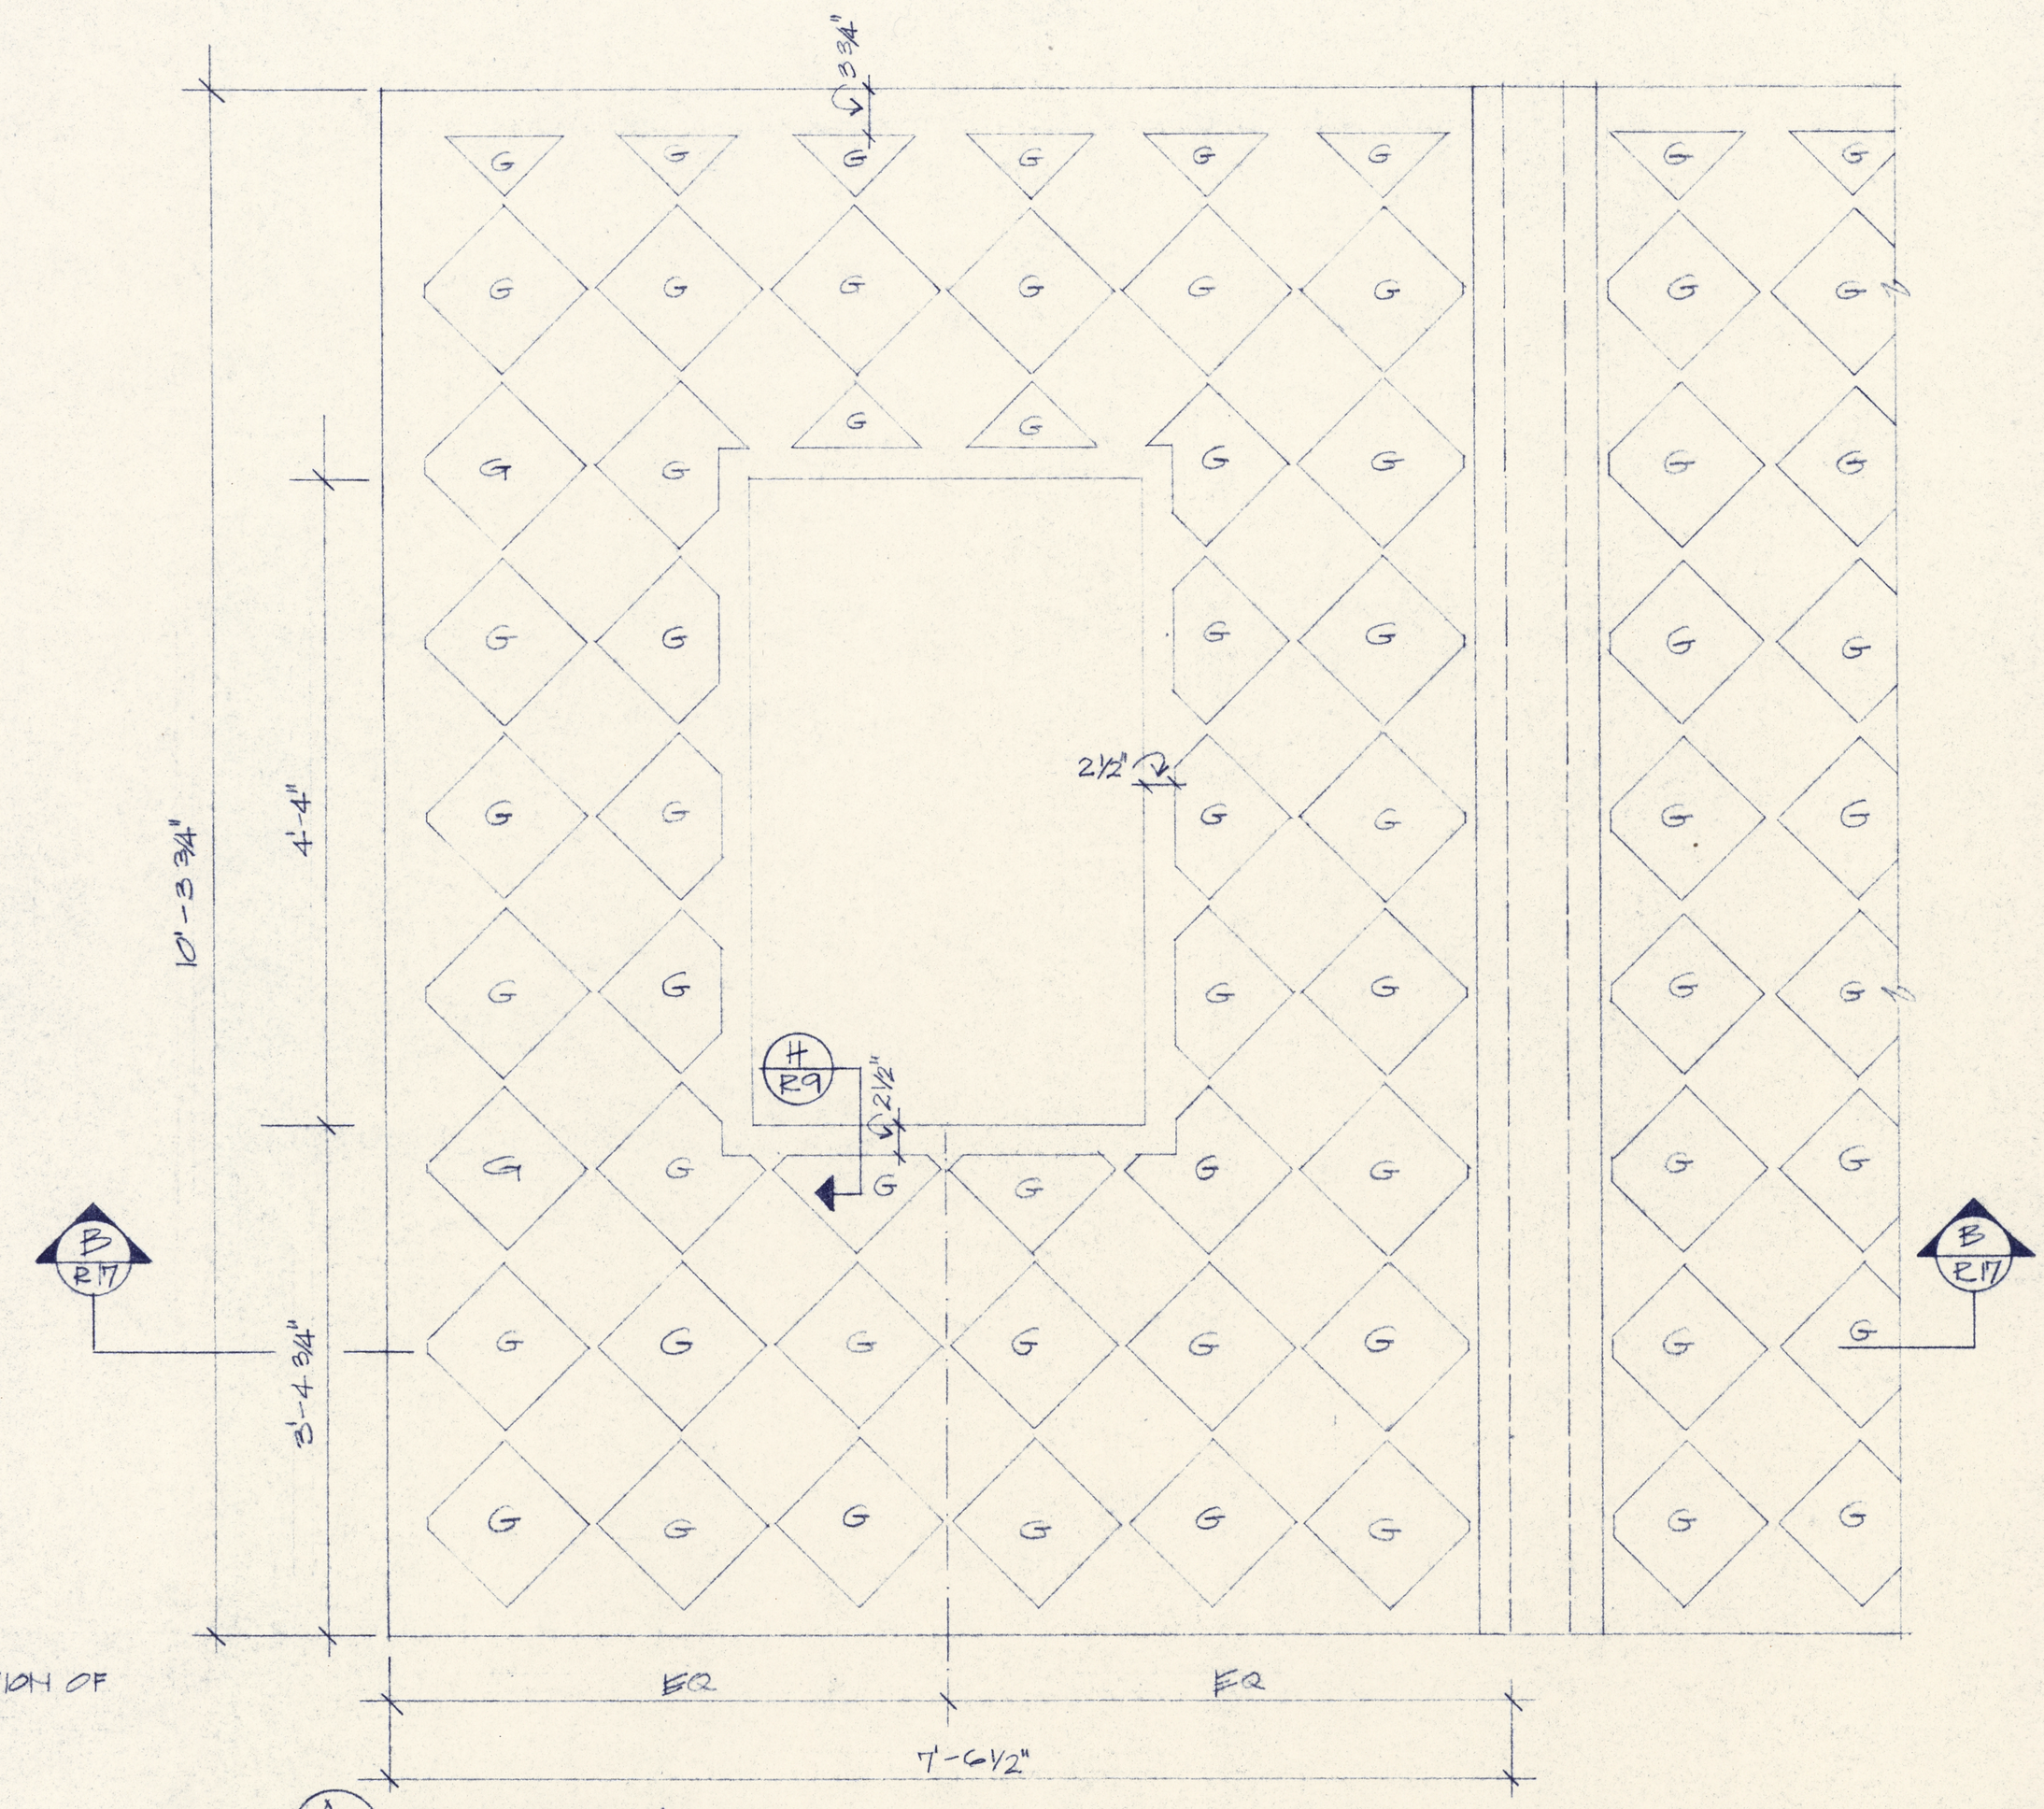

NOTE:

'G' INDICATES LOCATION OF GLAZED TILES

A/R17 ELEVATION

SCALE: 1"=1'-0"

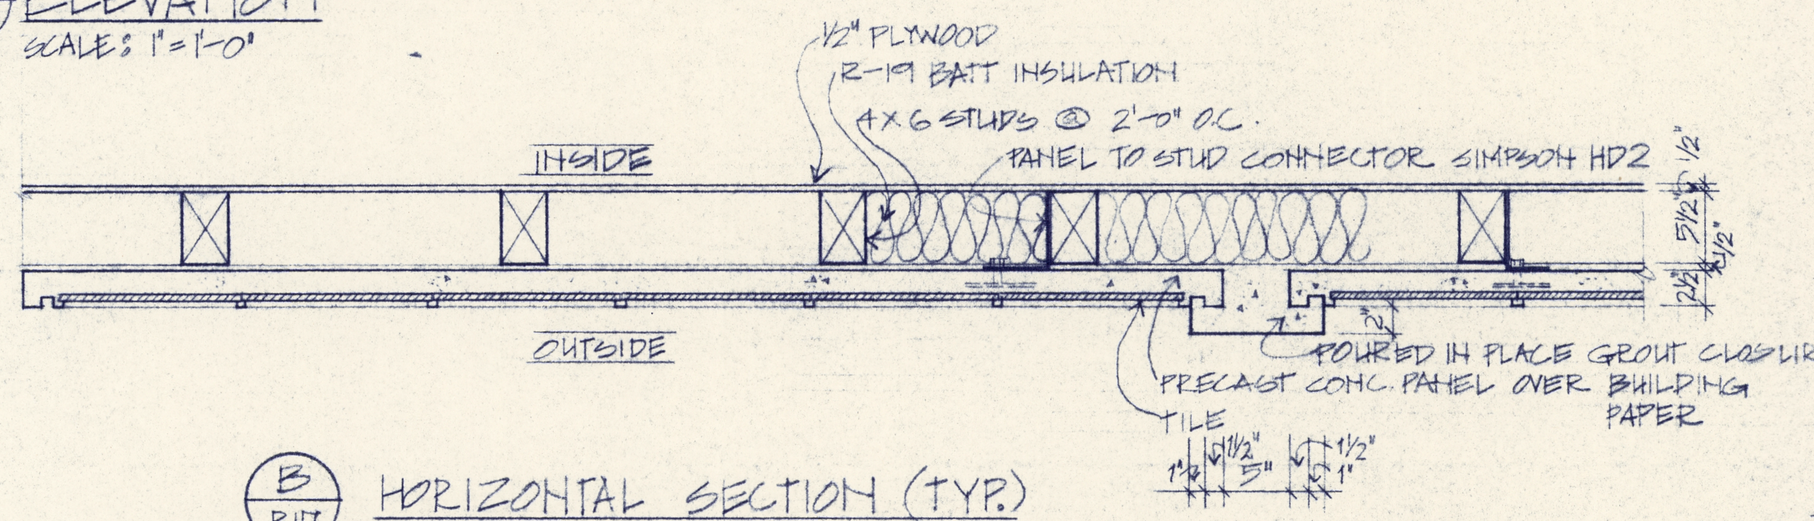

B/R17 HORIZONTAL SECTION (TYP.)

SCALE 1"=1'-0"

PRECAST PANEL DETAILS.

SCALE: AS INDICATED

DATE: AUG 10 1987