



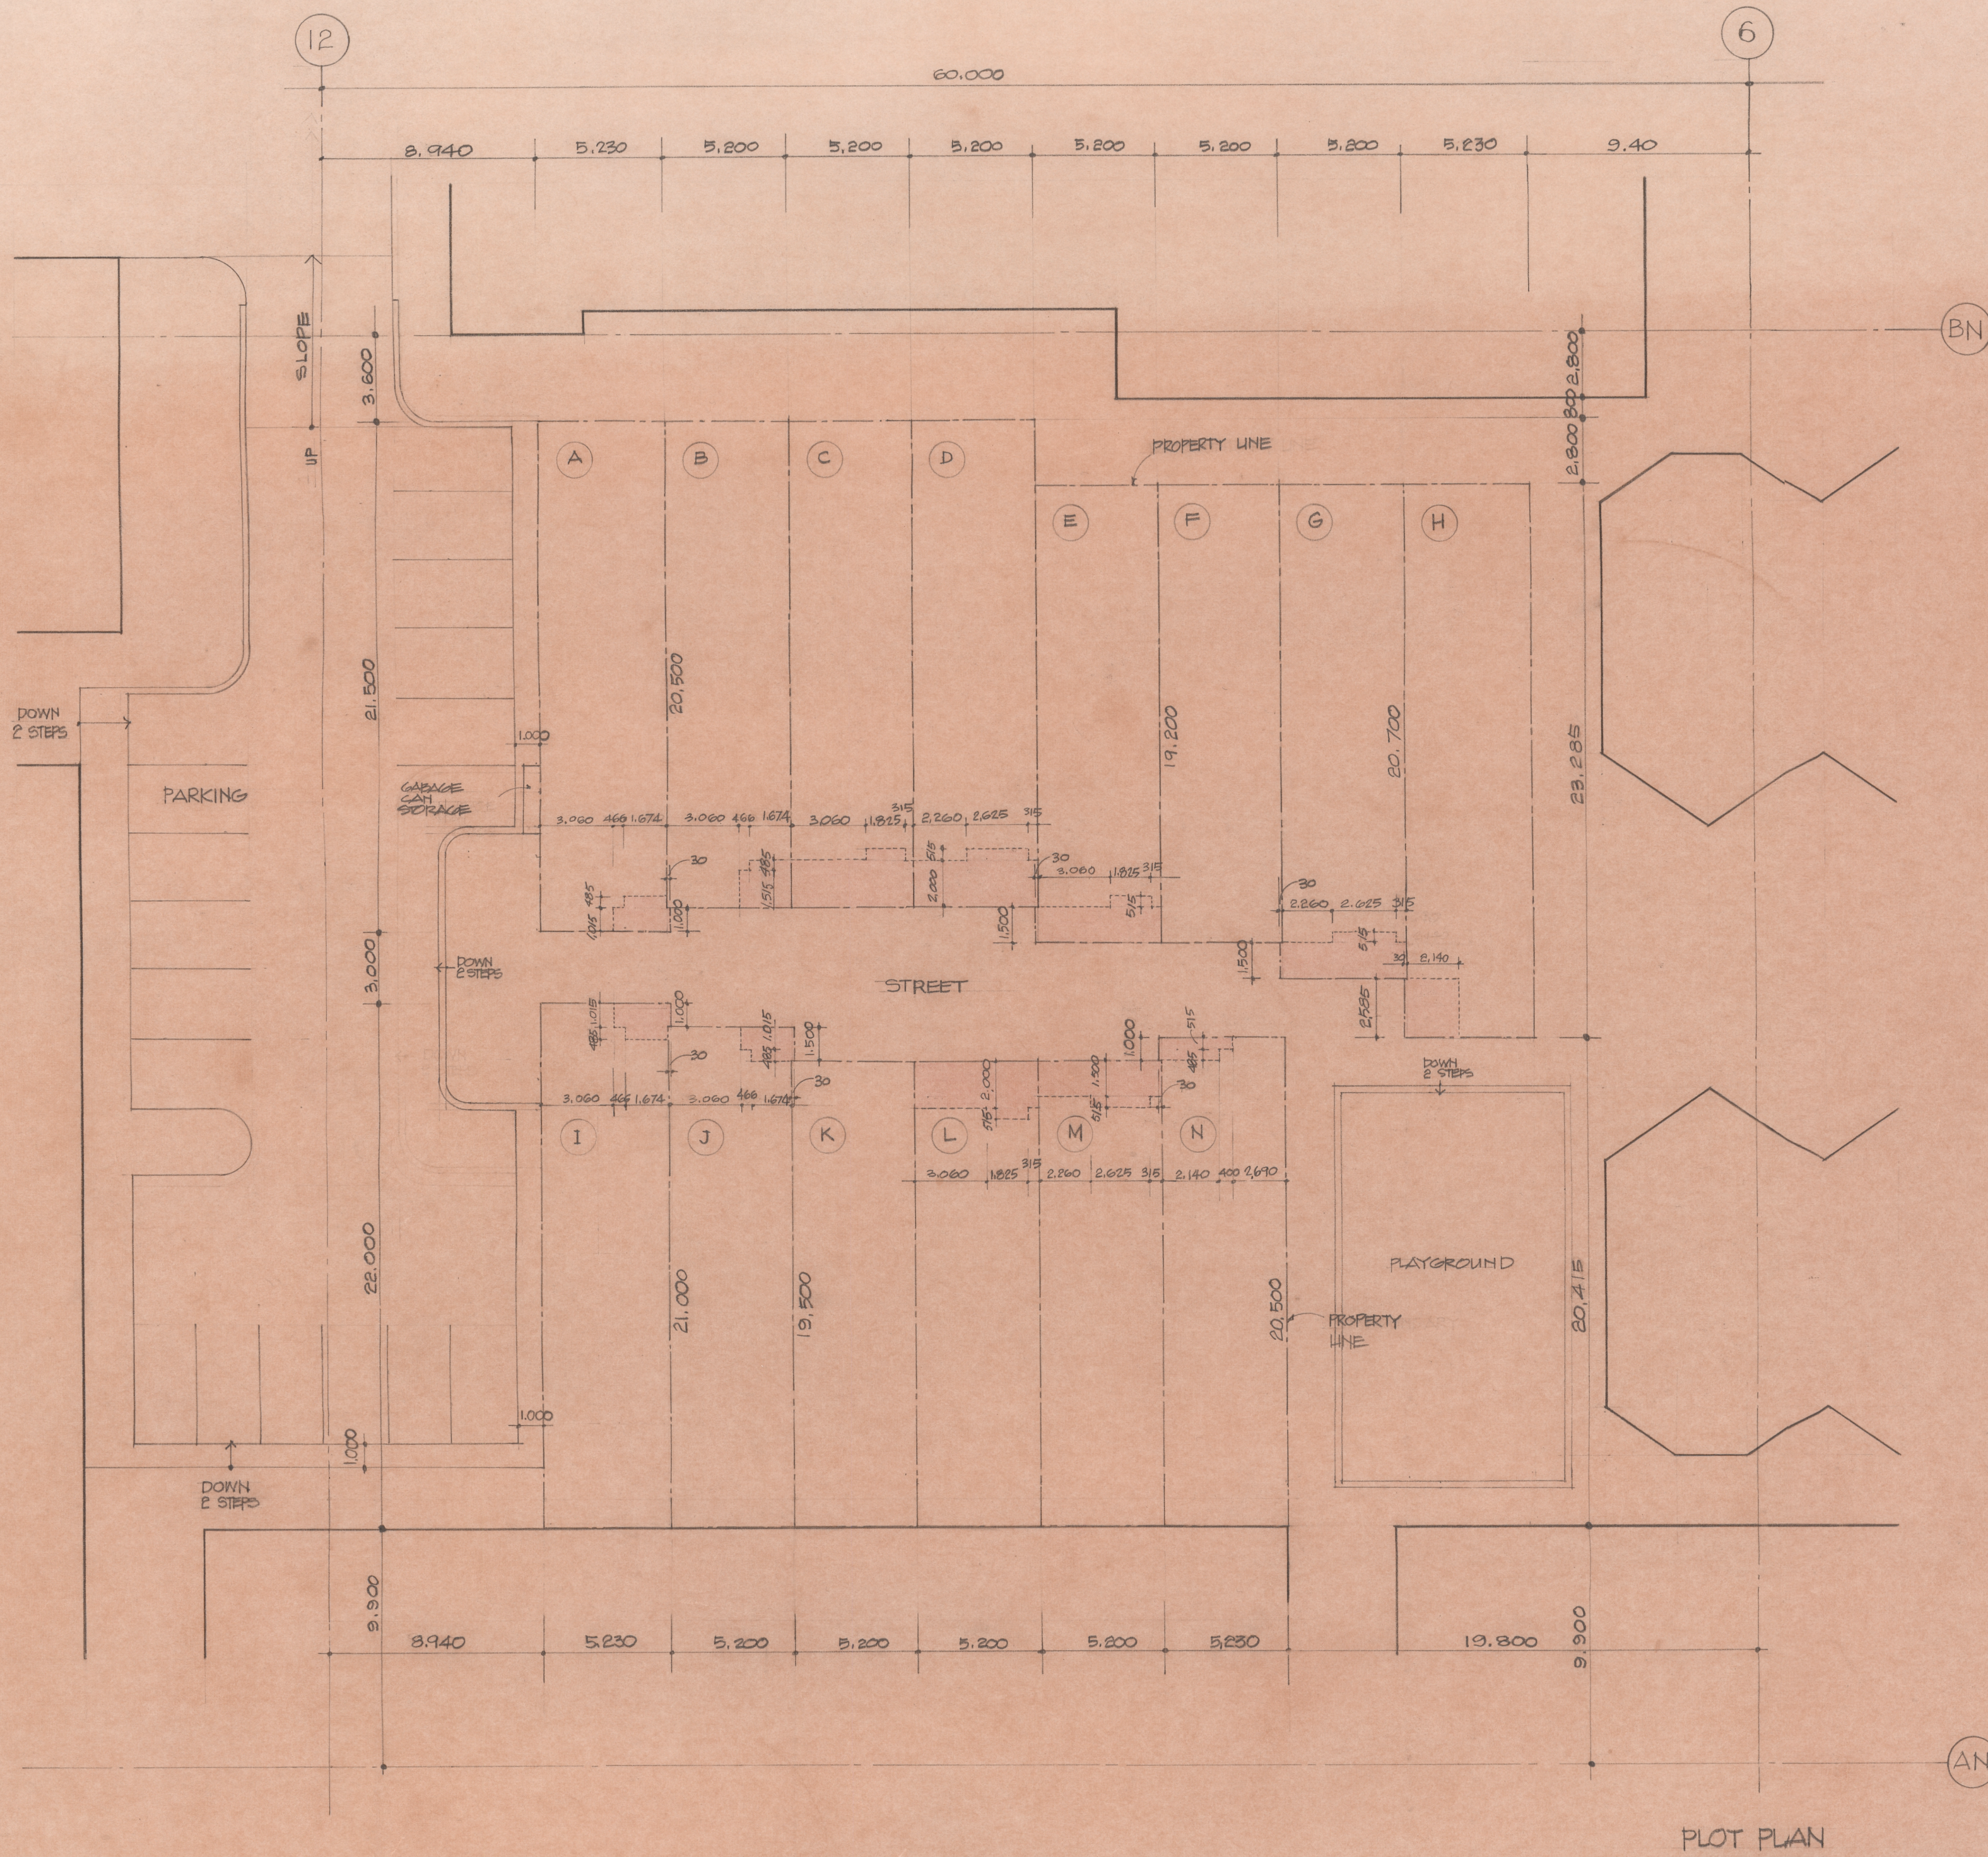

SUMMARY OF AREA		
HOUSE	LOT AREA	CONSTRUCTION AREA
A	112.47 m ²	150.57 m ²
B	106.60	166.45
C	106.60	129.93
D	106.60	108.72
E	99.88	138.23
F	99.84	72.71
G	107.68	129.03
H	121.41	157.23
I	115.09	118.33
J	109.24	118.27
K	101.40	92.22
L	101.40	126.56
M	101.40	96.12
N	107.24	126.27
TOTAL	1,496.85	1,730.64

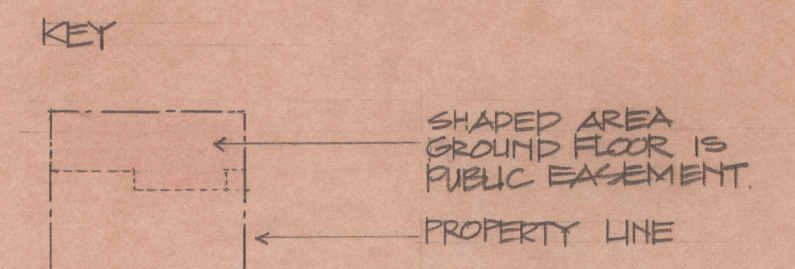

REV. DEC. 7, 1971


CENTER FOR
ENVIRONMENTAL
STRUCTURE
BERKELEY, CALIFORNIA

PROYECTO
EXPERIMENTAL
DE VIVIENDA

PLOT PLAN #
SUMMARY OF AREA

SCALE : 1 : 200
DATE : SEPT. 30, 1971

A1

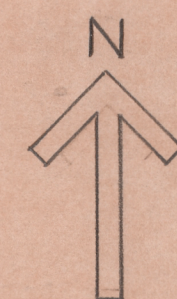

PLOT PLAN