

SAN JOSE SHELTER FOR THE HOMELESS

COST FREE CLARIFICATION

Maxim Schrogin
Oliver and Co.,
1035 Carleton Street,
Berkeley 94710.

CLARIFICATION no: 28
Date: 8/24/88

DOORS AND
REGARDING WINDOWS ENTRANCE DINING HALL


This clarification is issued in accordance division 1, section 1.7 of the contract specifications, for the purpose of clarifying the drawings and/or specifications. This clarification shall in no event result in an increased cost.

AT THE MAIN ENTRANCE OF THE DINING HALL THERE WILL BE TWO 20 MIN. FIRE RATED DOORS ^{20 MIN} IN FIRE RATED ~~WOOD~~ WOOD DOOR FRAMES.

THE WINDOWS WILL BE STEEL CASE WINDOWS, 20 MIN FIRE RATED WITH 1/4" WIRE GLASS AND MUNTINS


SEE ATTACHED DRAWING FOR DIMENSIONS

SIGNATURE

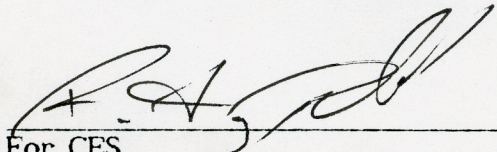
For CES

For Oliver and Company

JAMES McGUIRE (pickup)

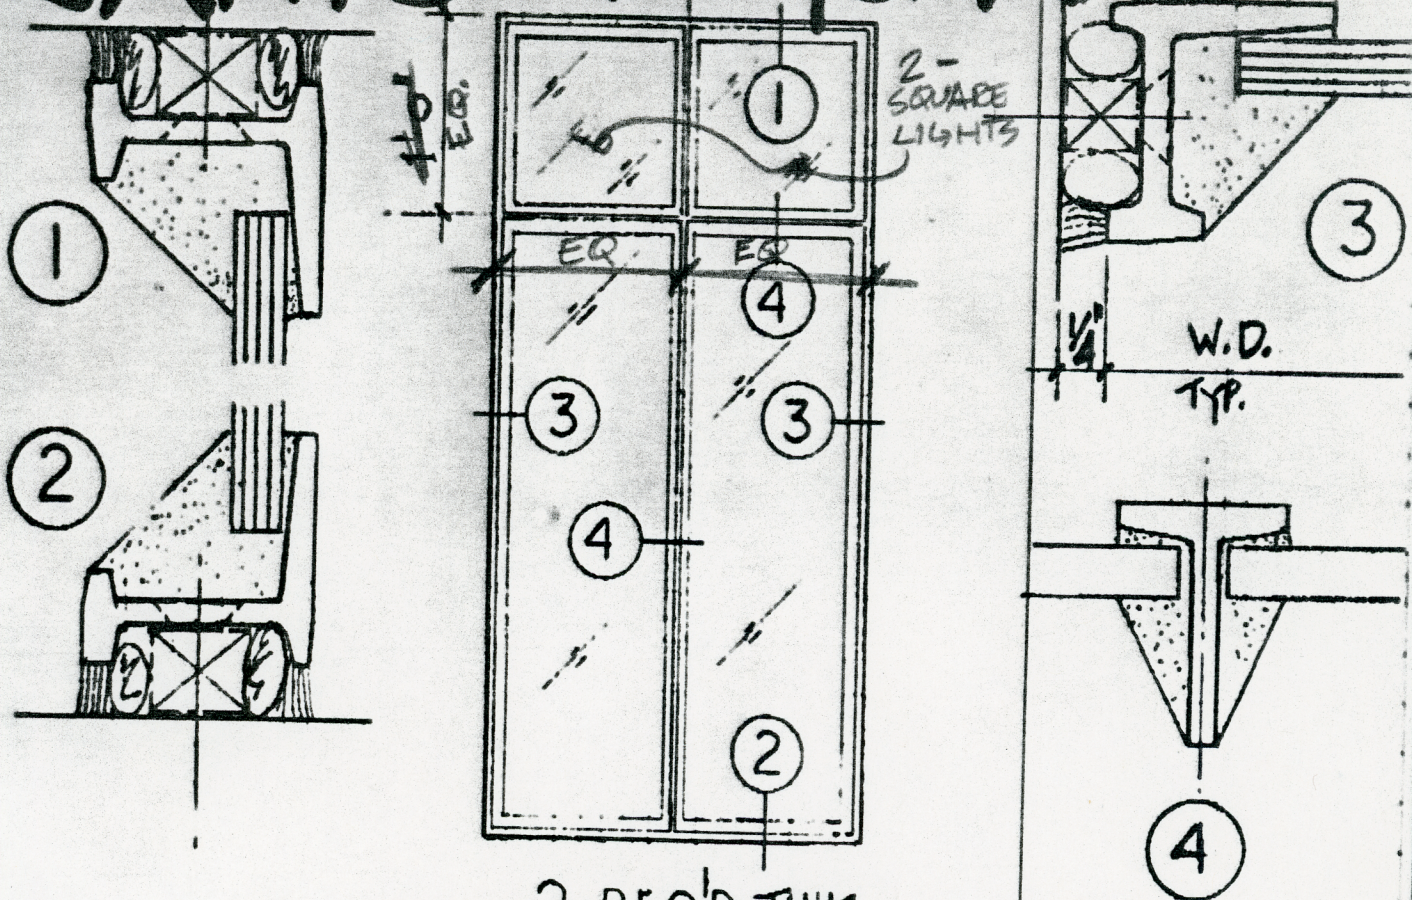

TORRANCE STEEL WINDOW CO. INC. SERIES 1250

1 1/4" STEEL WINDOW PUTTY GLAZED WITH
1/4" CLEAR MISCO WIRE GLASS.


ROUGH OP'NG. 2'-0" x 4'-2" : WINDOW DIMEN.: 1'-11 1/2" x 4'-1 1/2"
FACTORY PRIME COAT.

OLIVER & COMPANY INC.
1039 CARLETON STREET
BERKELEY, CALIFORNIA 94710

ATTN: MAXIM D. SCHROGIN

JANUARY 6, 1989

OK -
James McGuire
1/9/89

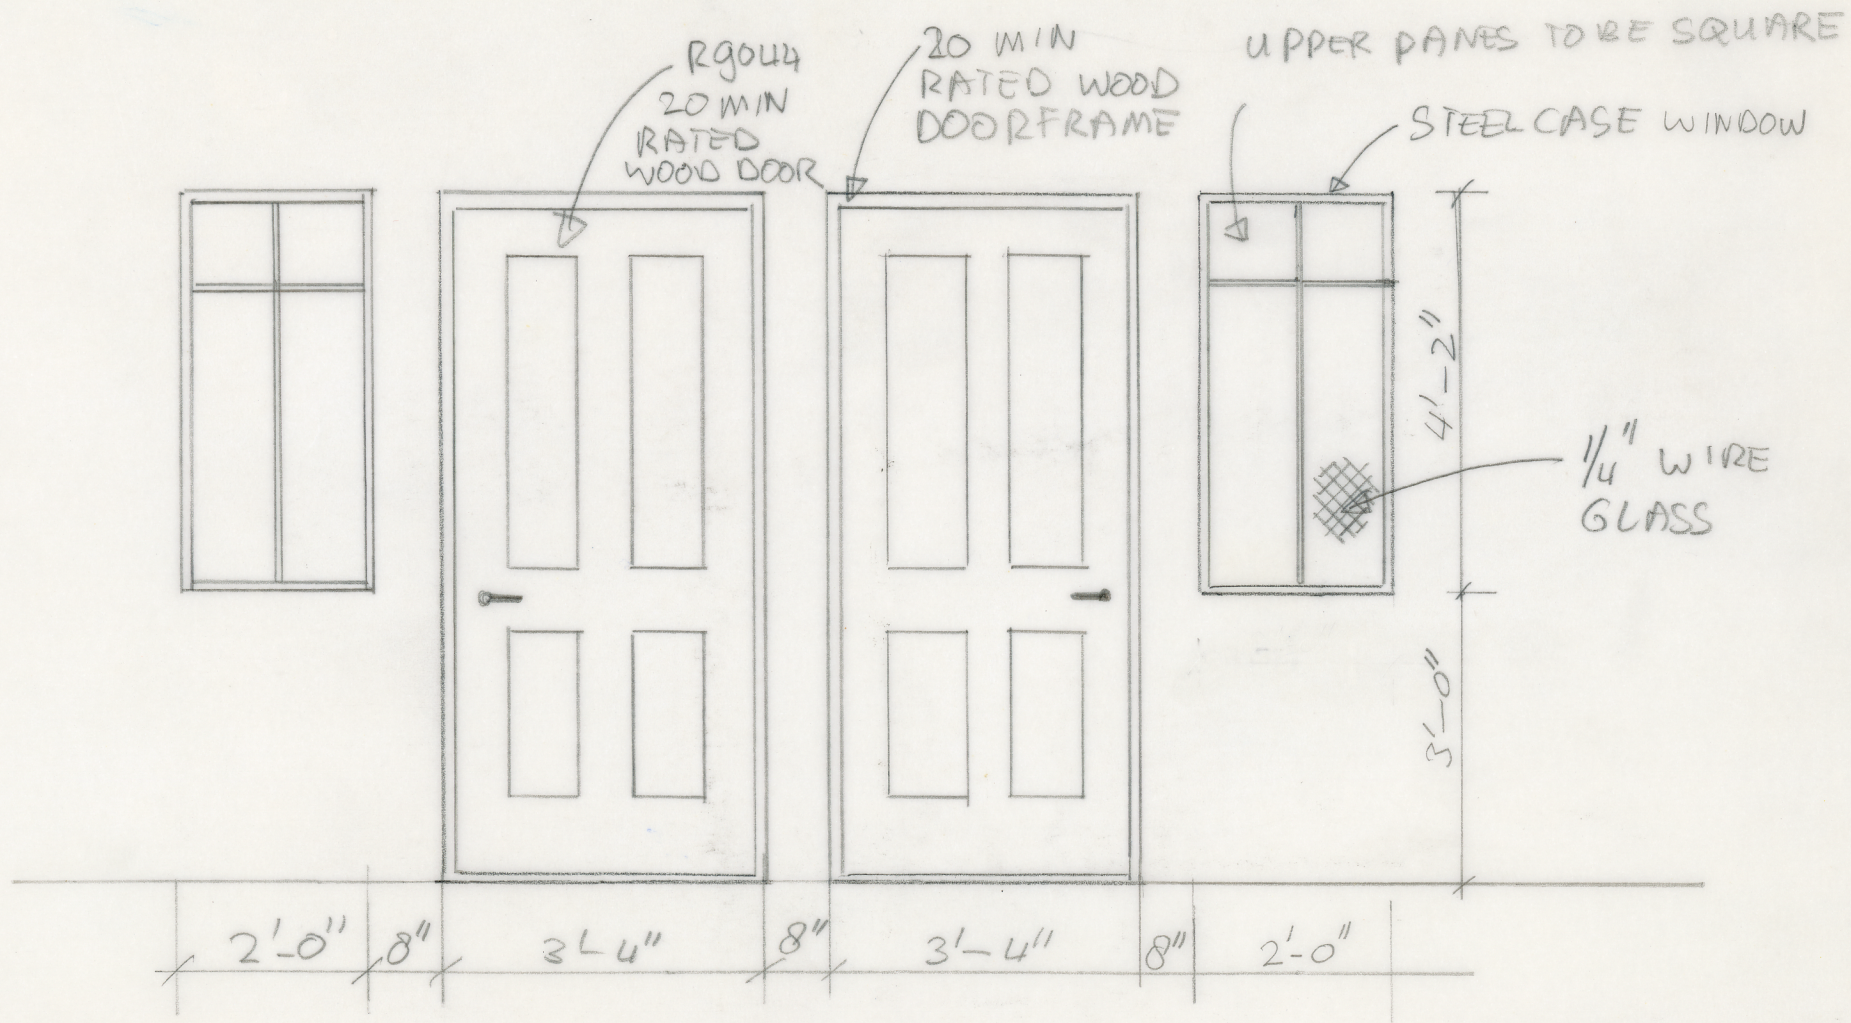

CLARIFICATION #28