

7

SAN JOSE SHELTER FOR THE HOMELESS

COST FREE CLARIFICATION

Maxim Schrogin
Oliver and Co.,
1035 Carleton Street,
Berkeley 94710.


CLARIFICATION no: 13
Date: 6/20/88

REGARDING CONNECTION OF BLOCK WALL TO CONCRETE
COLUMN @ ENTRY COURT.

This clarification is issued in accordance division I, section 1.7 of the contract specifications, for the purpose of clarifying the drawings and/or specifications. This clarification shall in no event result in an increased cost.


CONNECTION SPECIFICATIONS FOR THE BLOCK WALL
AT THE ENTRY COURT TO THE CONCRETE COLUMN
ARE GIVEN ON THE ATTACHED PAGE.

SIGNATURE

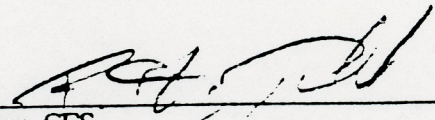
For CES

For OLIVER & CO.

CONNECTION - MASONRY WALL - RC COLUMN

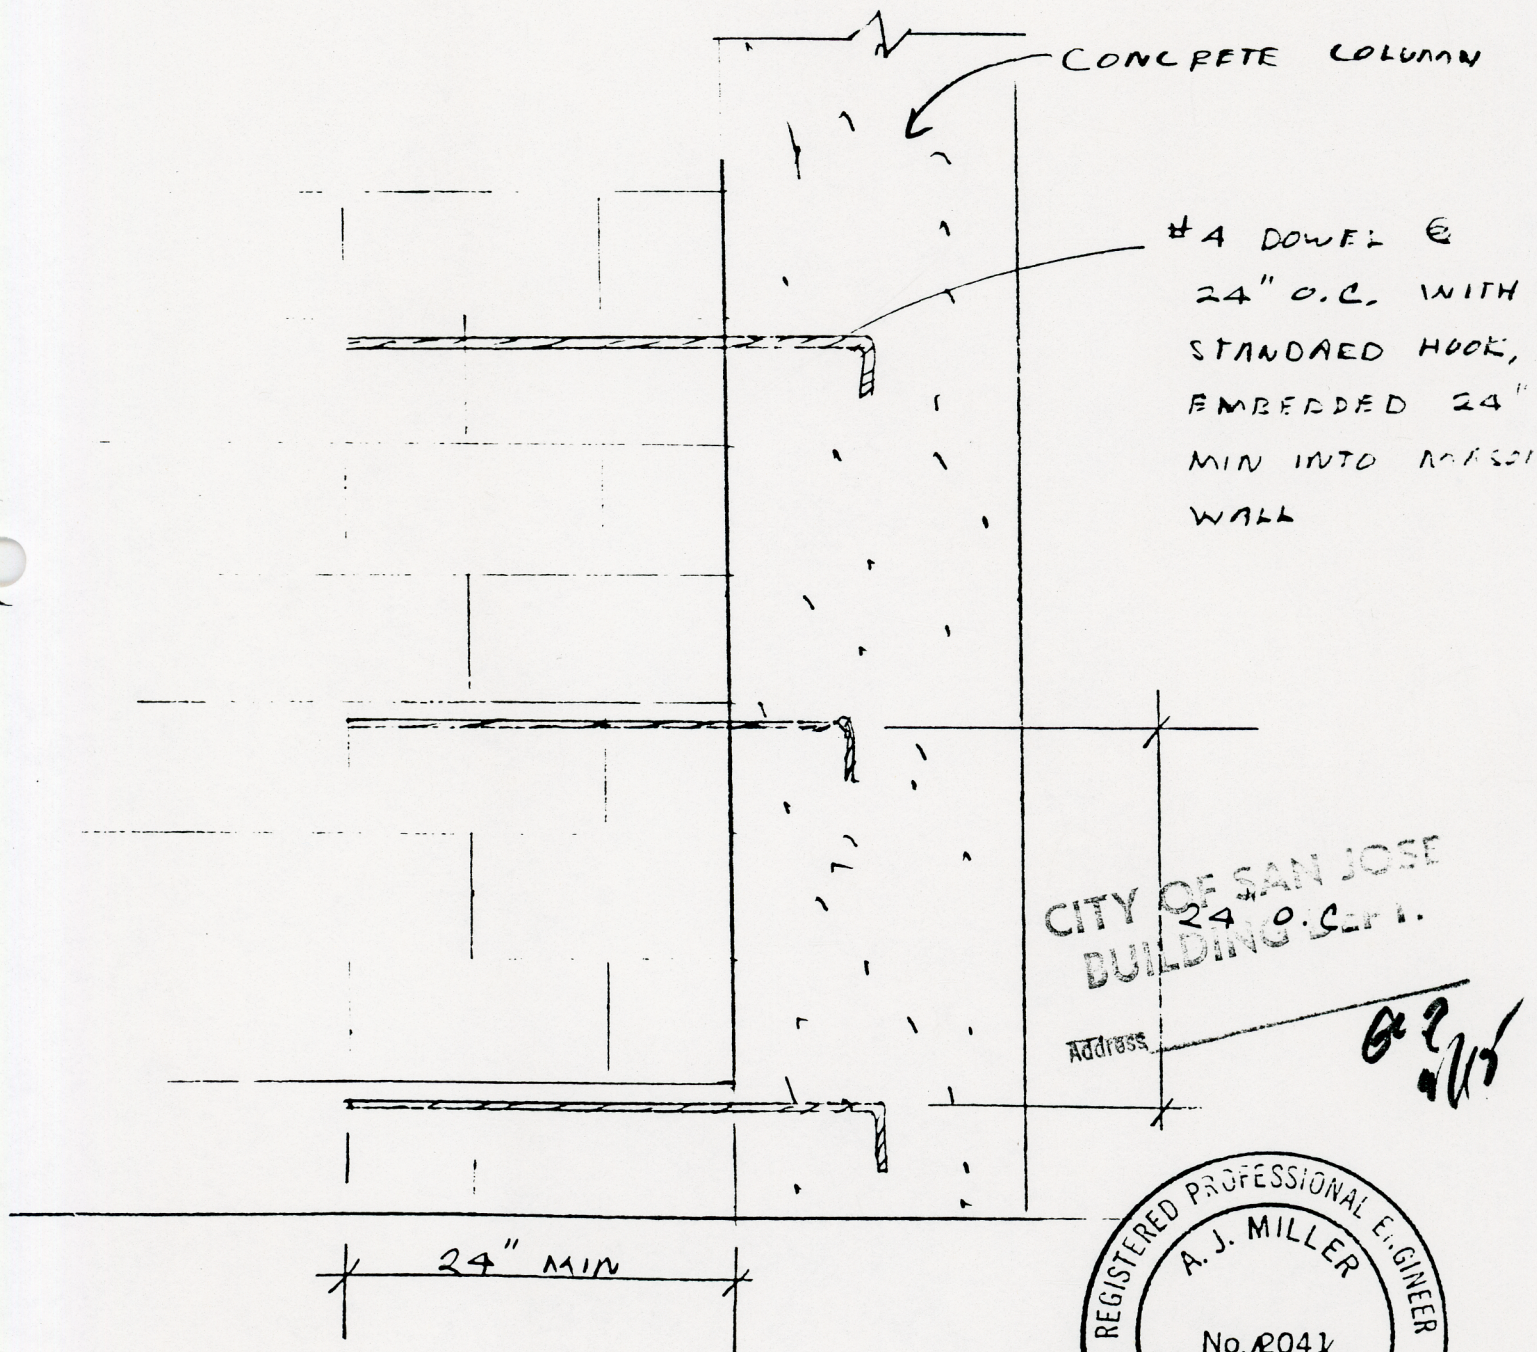

CITY OF SAN JOSE
BUILDING DEPT.

Address

Ge? 1/1



CLARIFICATION # 13