

SAN JOSE SHELTER FOR THE HOMELESS

COST FREE CLARIFICATION

Maxim Schrogin
Oliver and Co.,
1035 Carleton Street,
Berkeley 94710.

CLARIFICATION no: 57
Date: 4/18/89

REGARDING DINING HALL GABLE @ 2nd FL. ARCADE


This clarification is issued in accordance division I, section 1.7 of the contract specifications, for the purpose of clarifying the drawings and/or specifications. This clarification shall in no event result in an increased cost.

Finishes + stucco details are
provided on the following sheet.
Structural details are provided
in Clarif. # 46.

SIGNATURE

R. O. Schrogin
For CES

For Oliver and Company

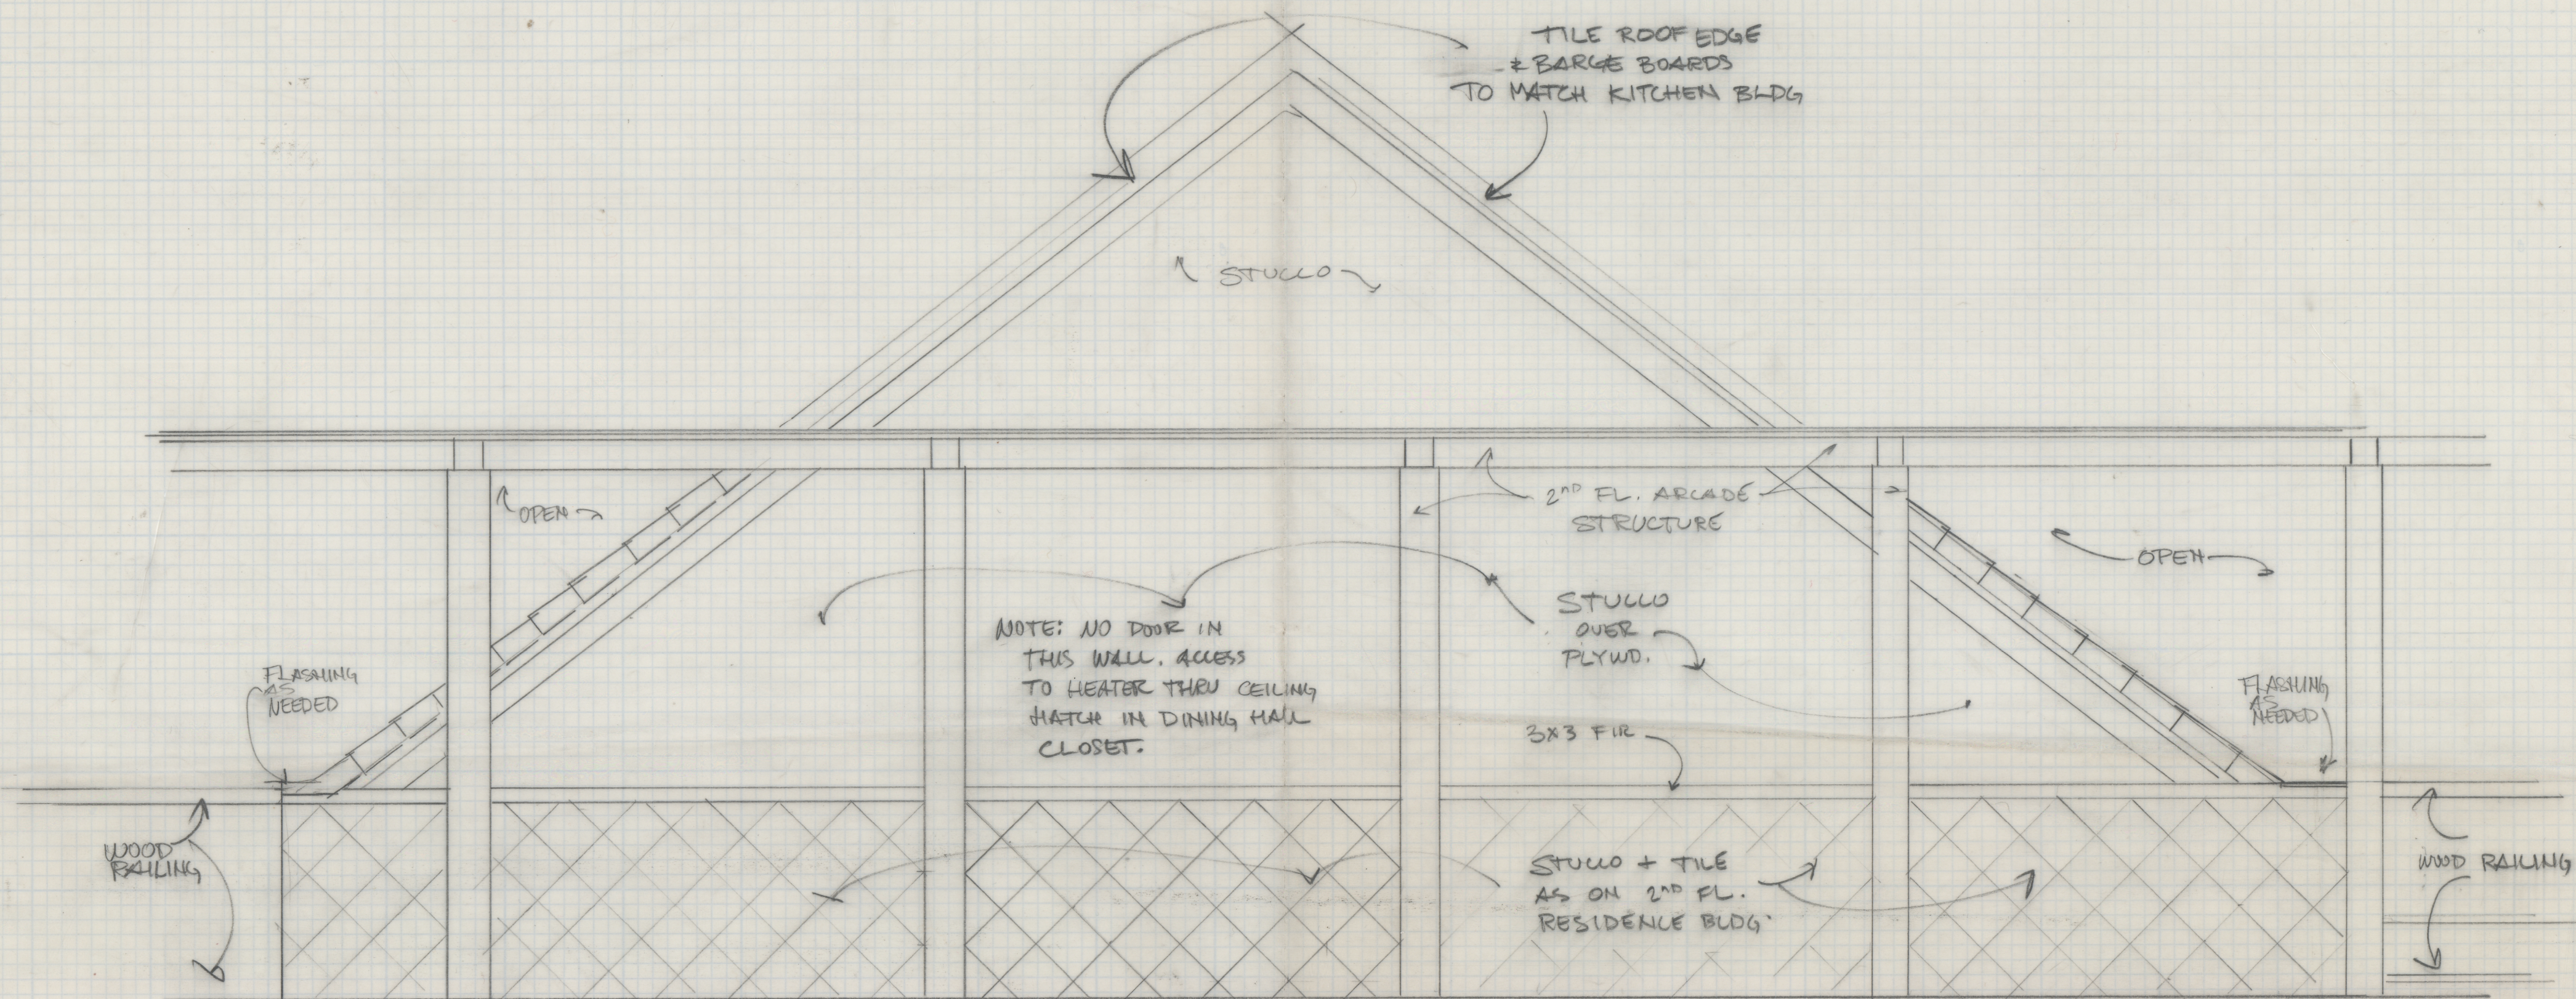

ELEVATION
DINING HALL GABLE END @
2ND FLOOR ARCADE

$\frac{1}{2}'' = 1'$

4/17/89 J.M.

CLARIFICATION # 57