


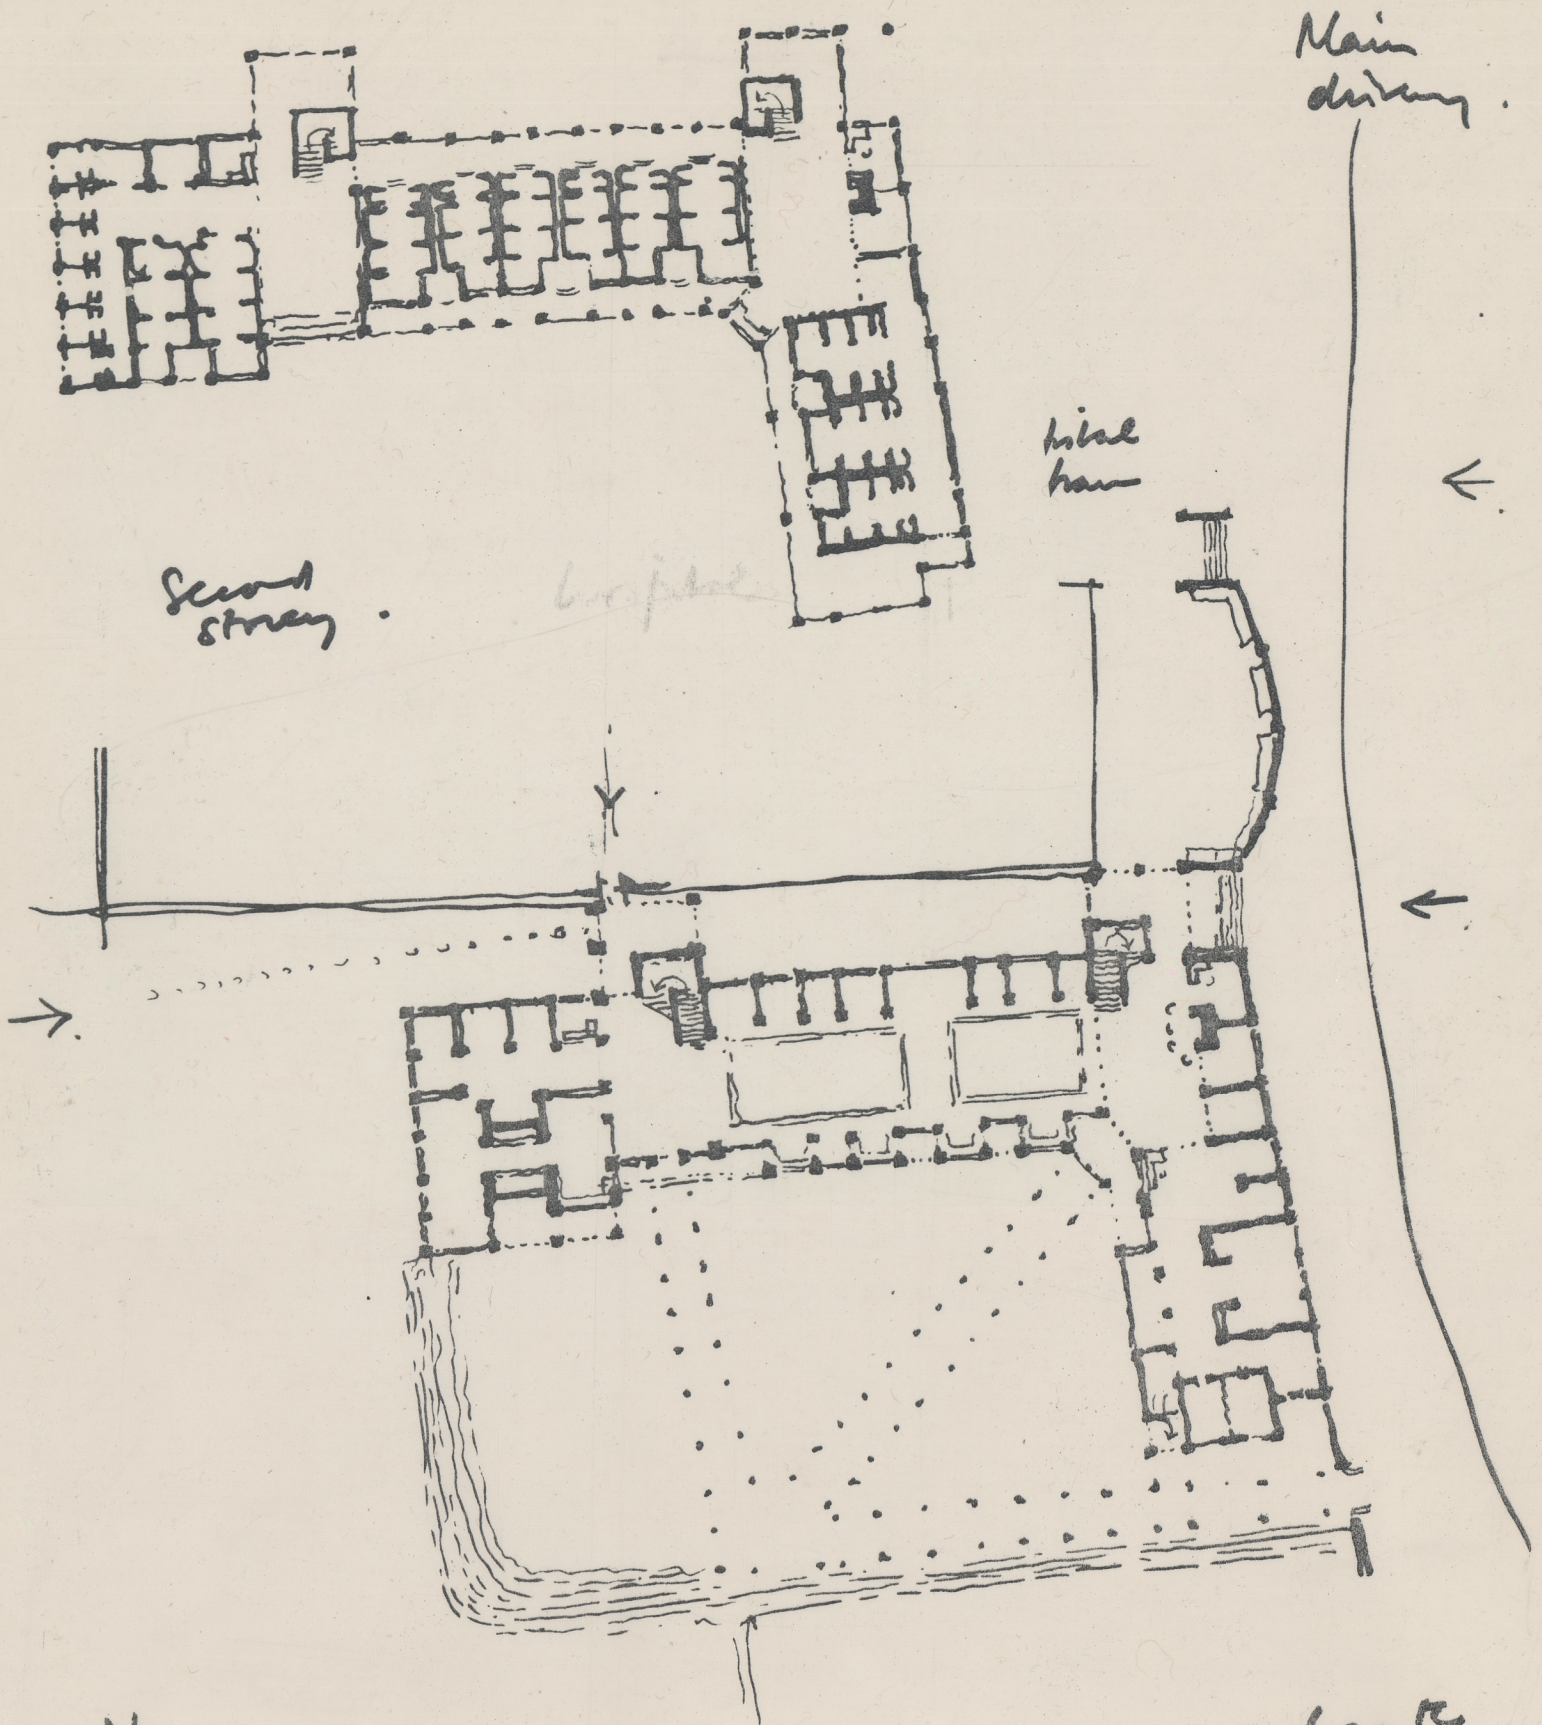

1/50" to 1 foot.

Mental Health
Center.

Civ. Arch