
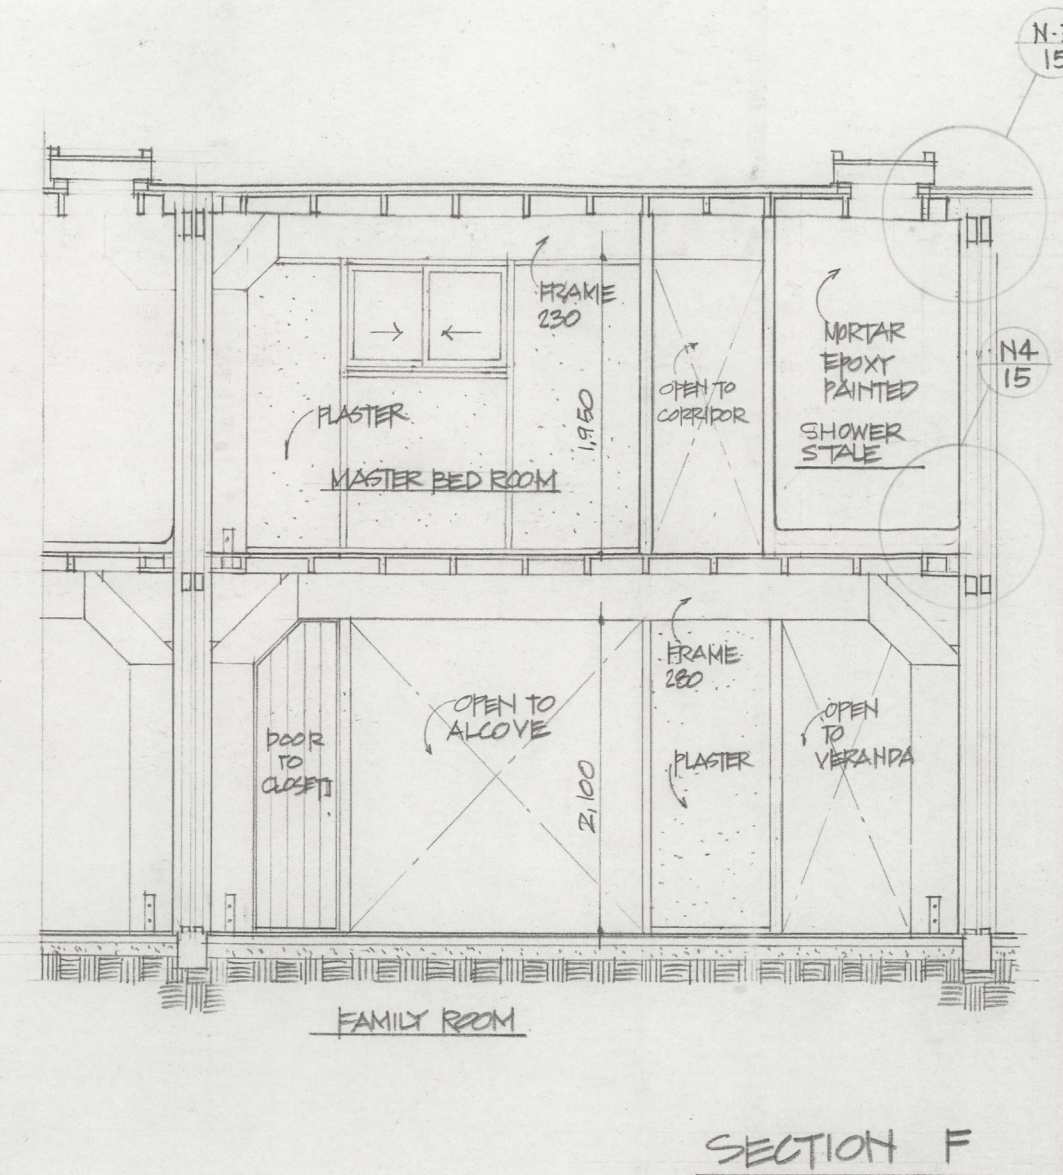
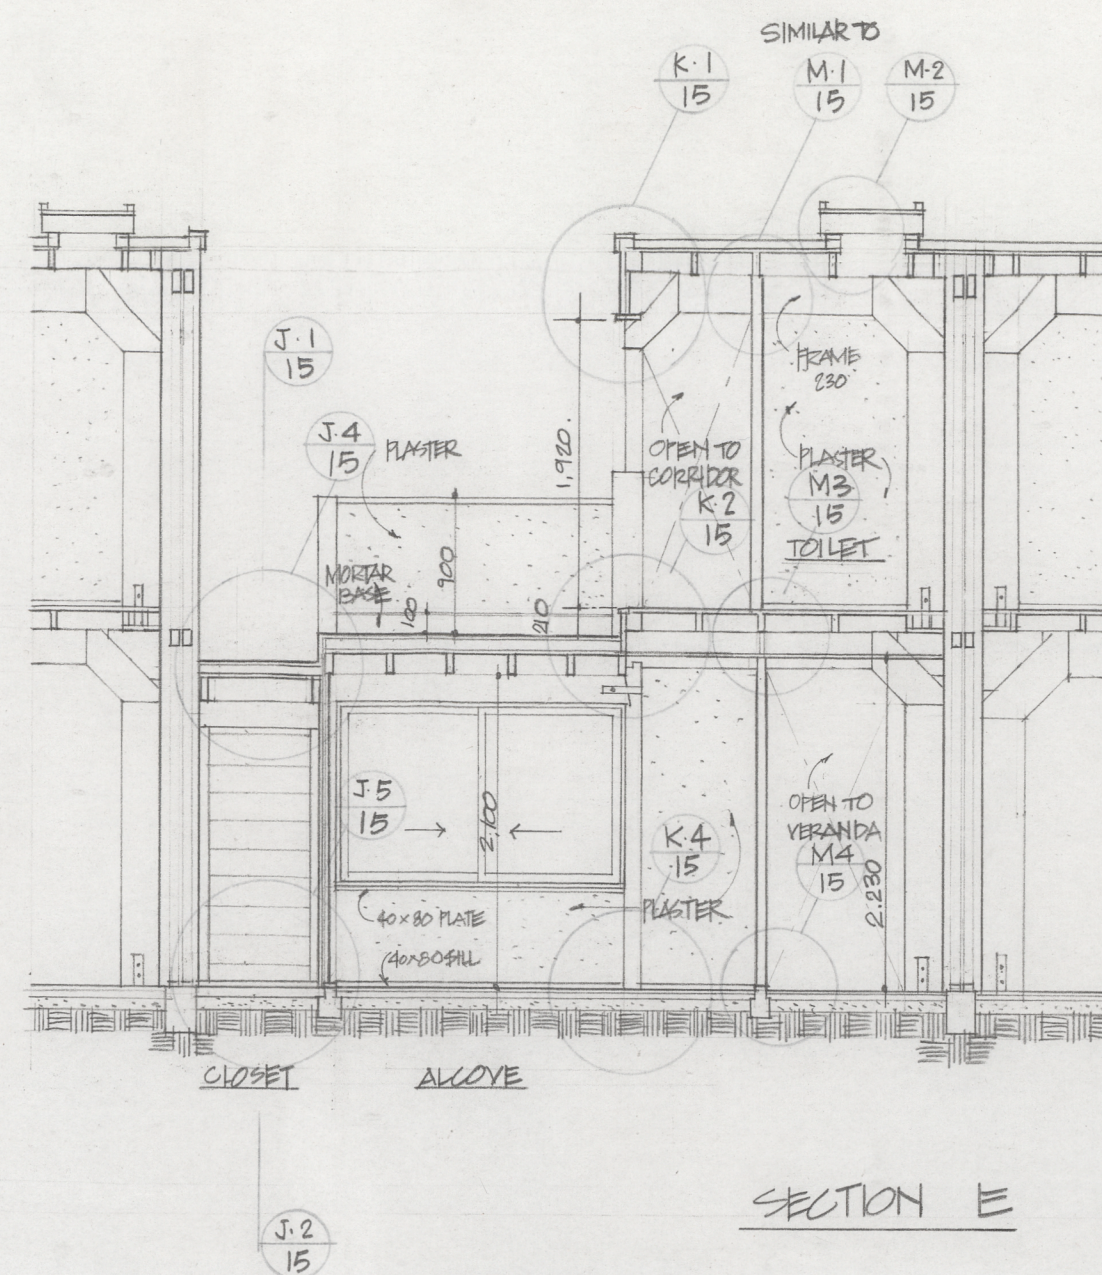
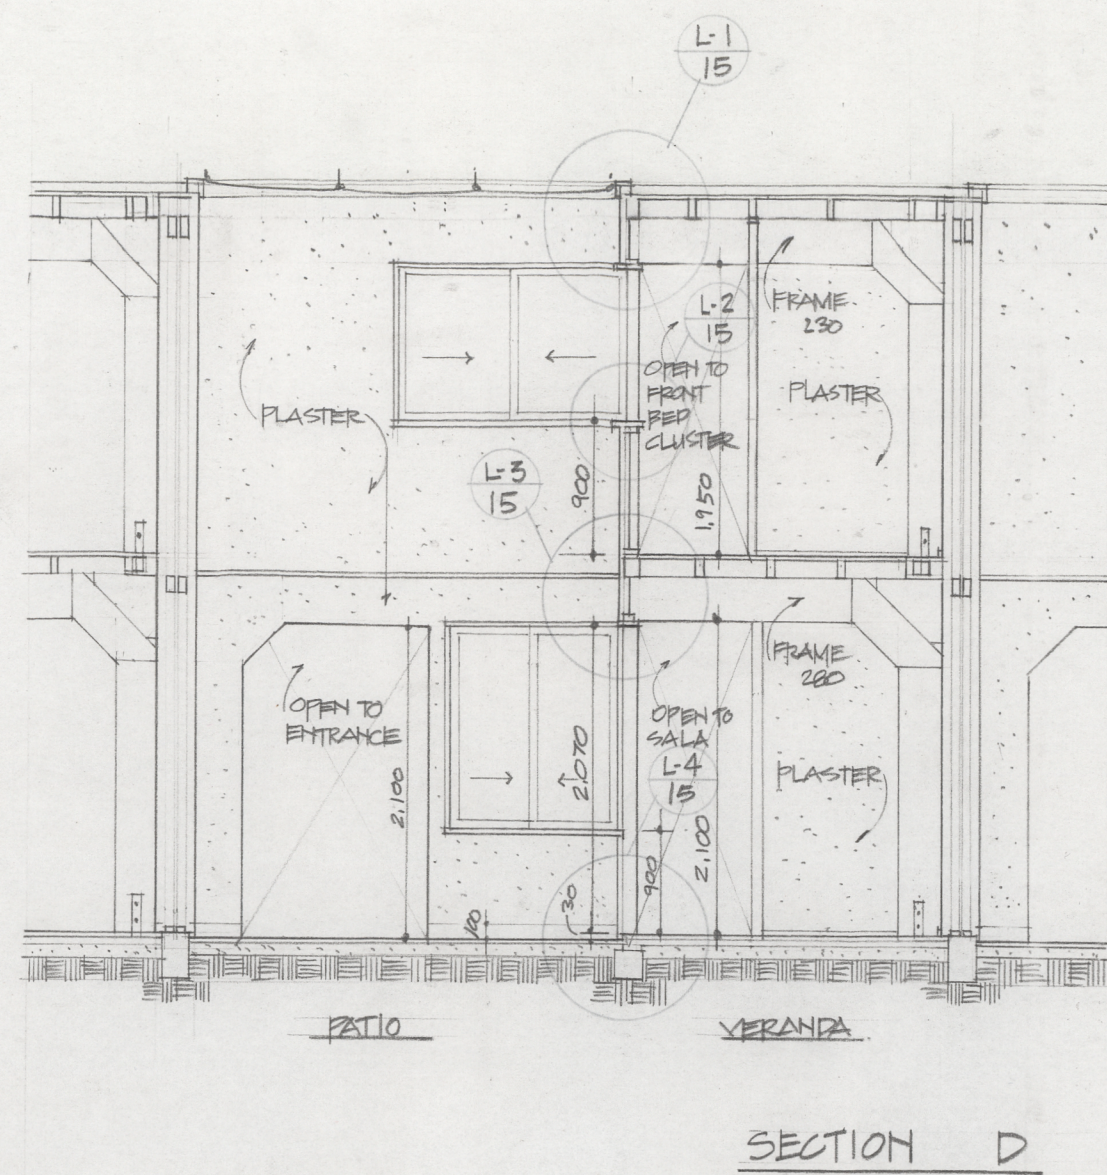
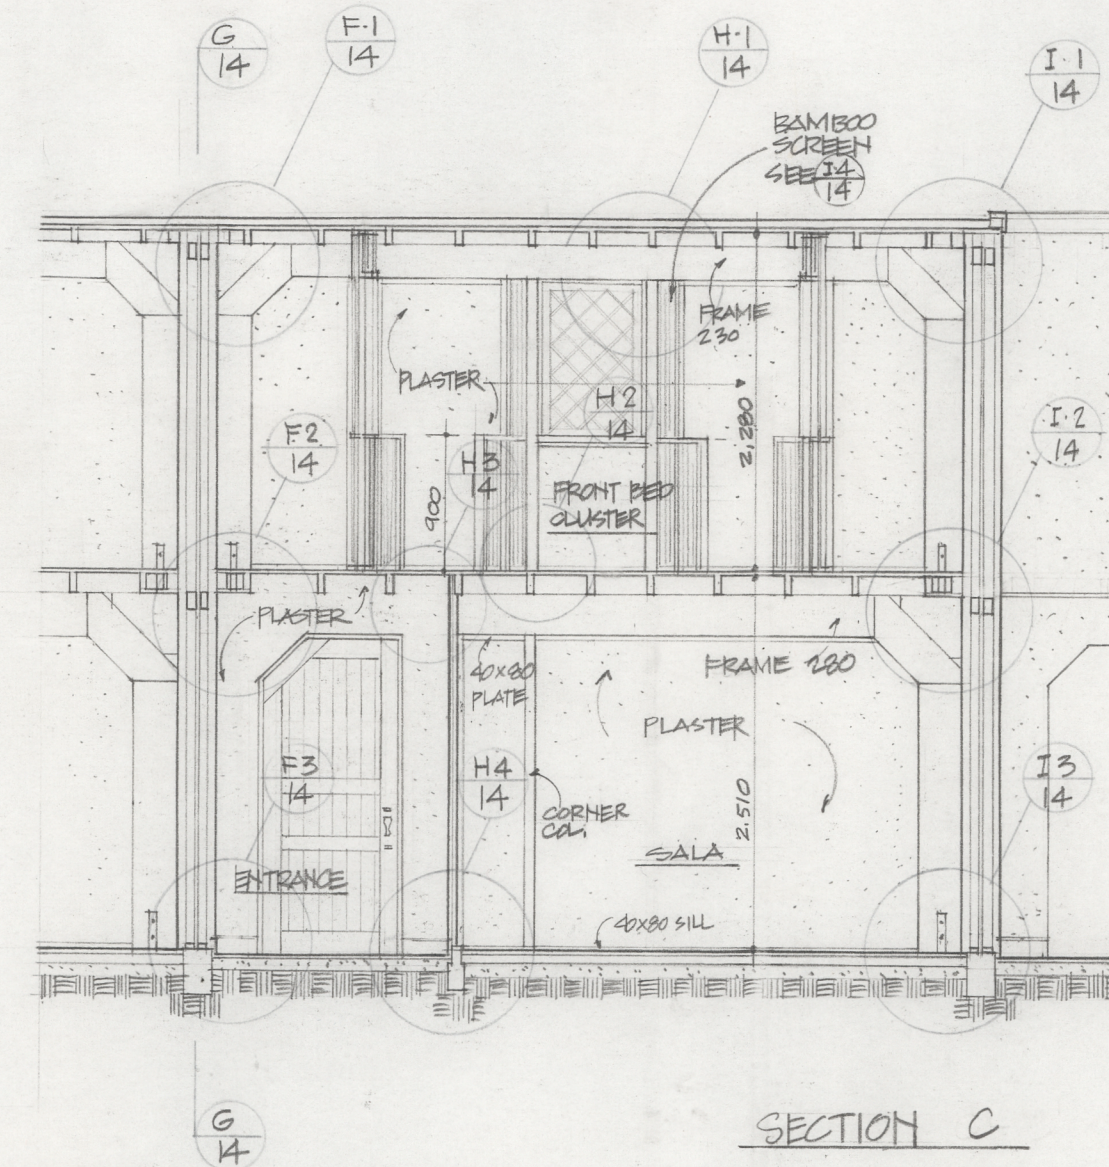
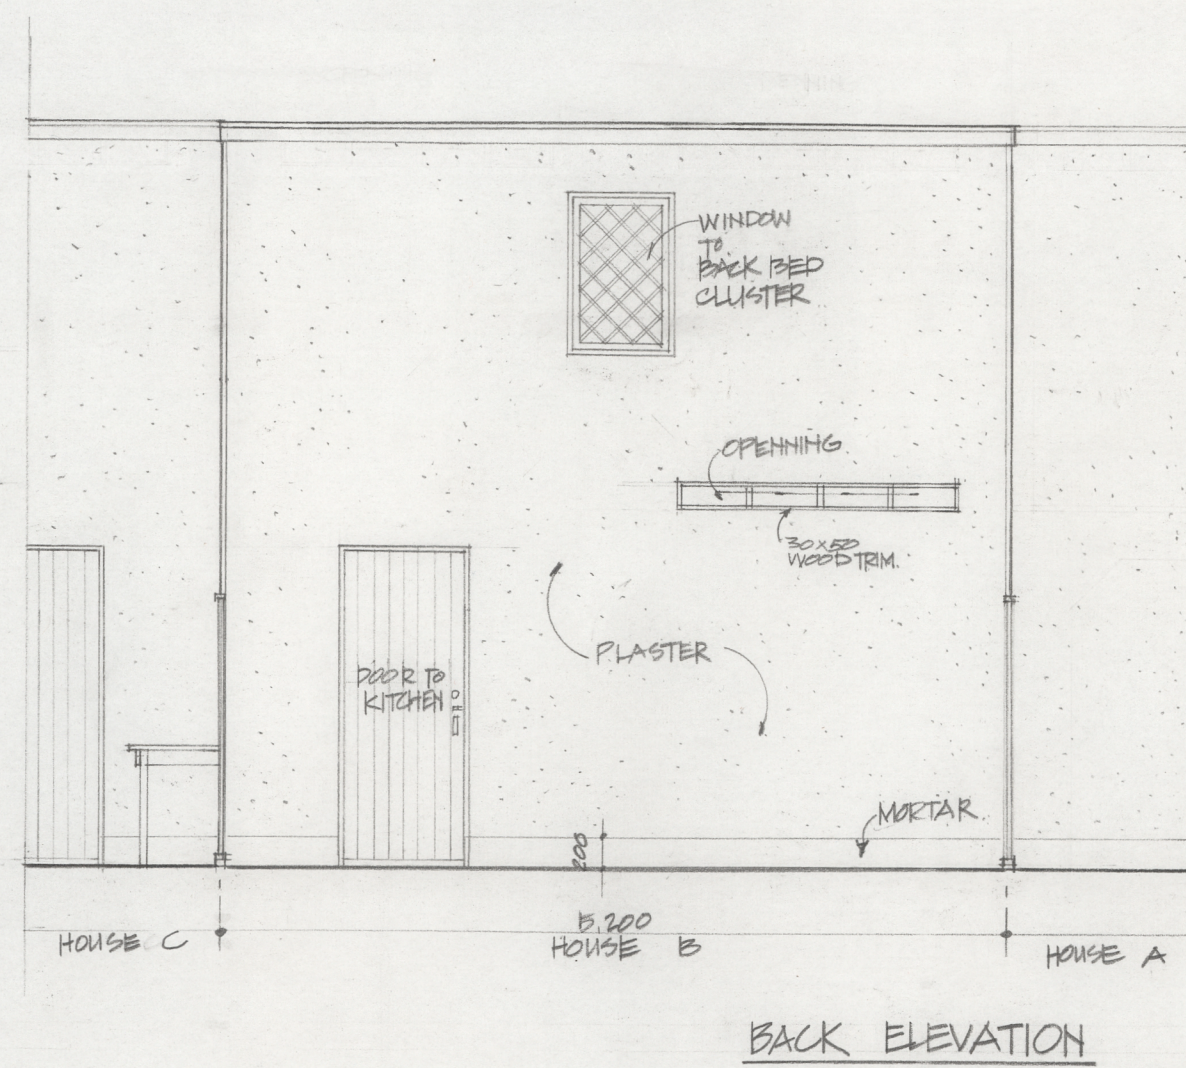


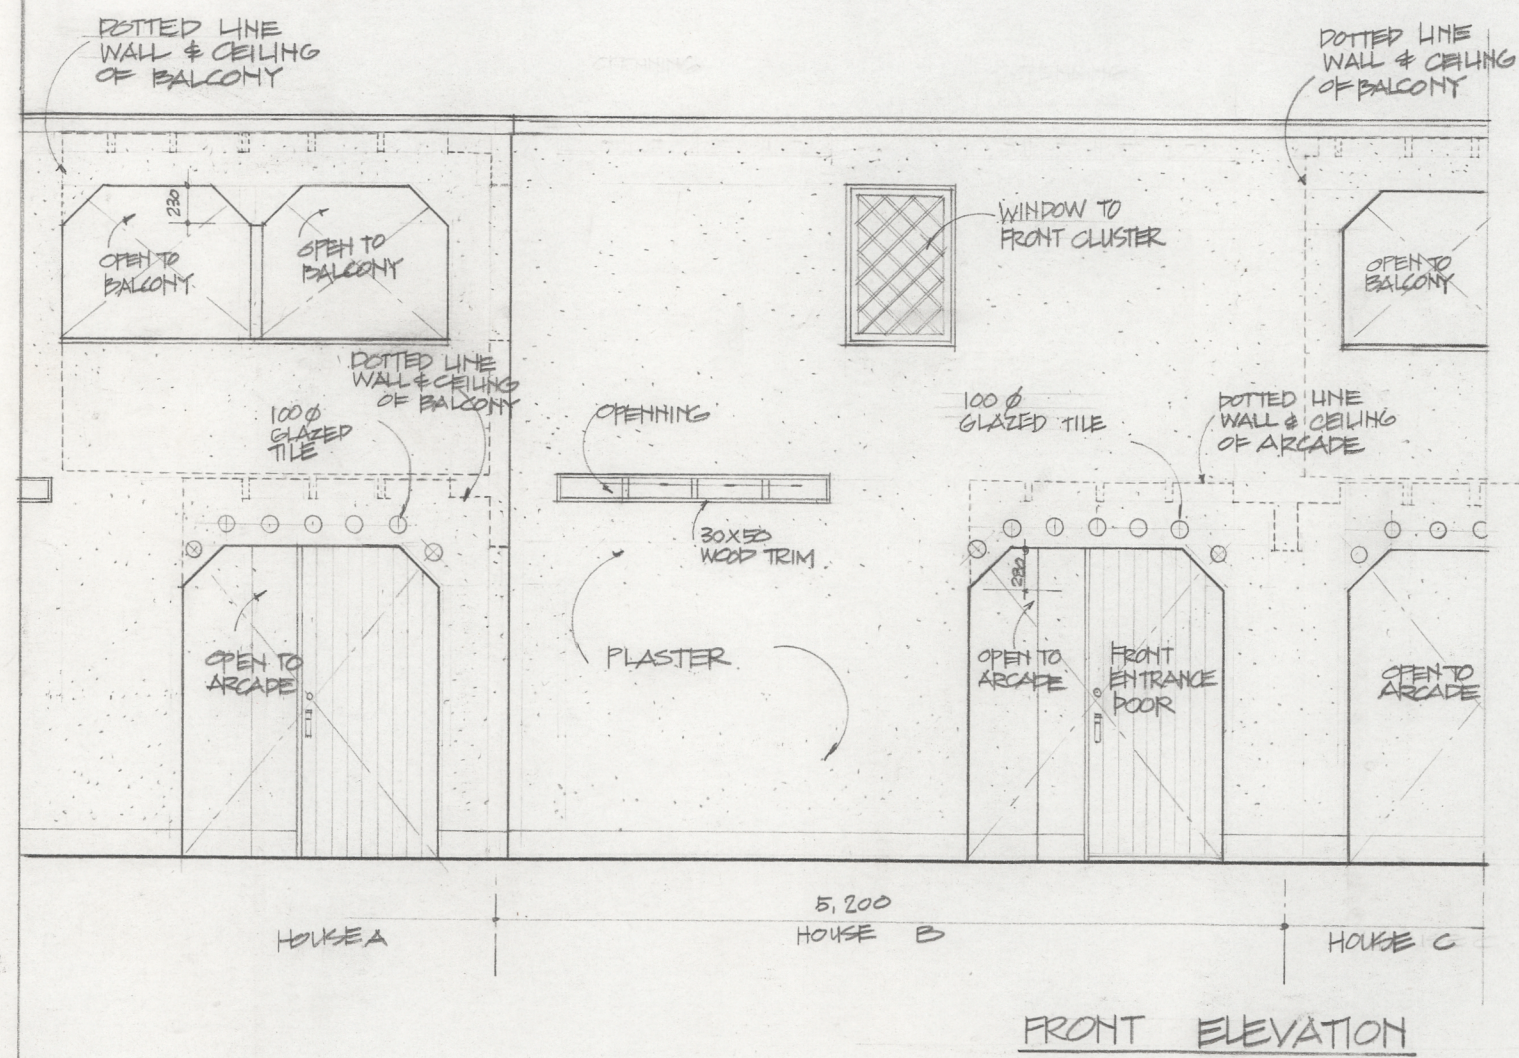

CENTER FOR
ENVIRONMENTAL
STRUCTURE
BERKELEY, CALIFORNIA

PROYECTO
EXPERIMENTAL
DE VIVIENDA

ELEVATION & SECTION
OF TYPICAL HOUSE

SCALE : 1 : 50
DATE : SEPT 30, 1971

A11