
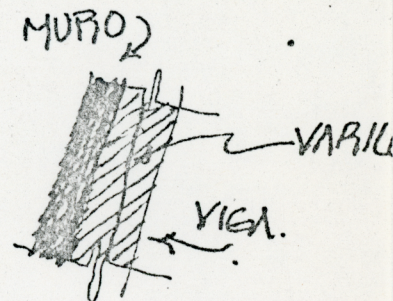


CASA DE
 LA FAM. DE JULIO.
 82.60 mts. lineales.

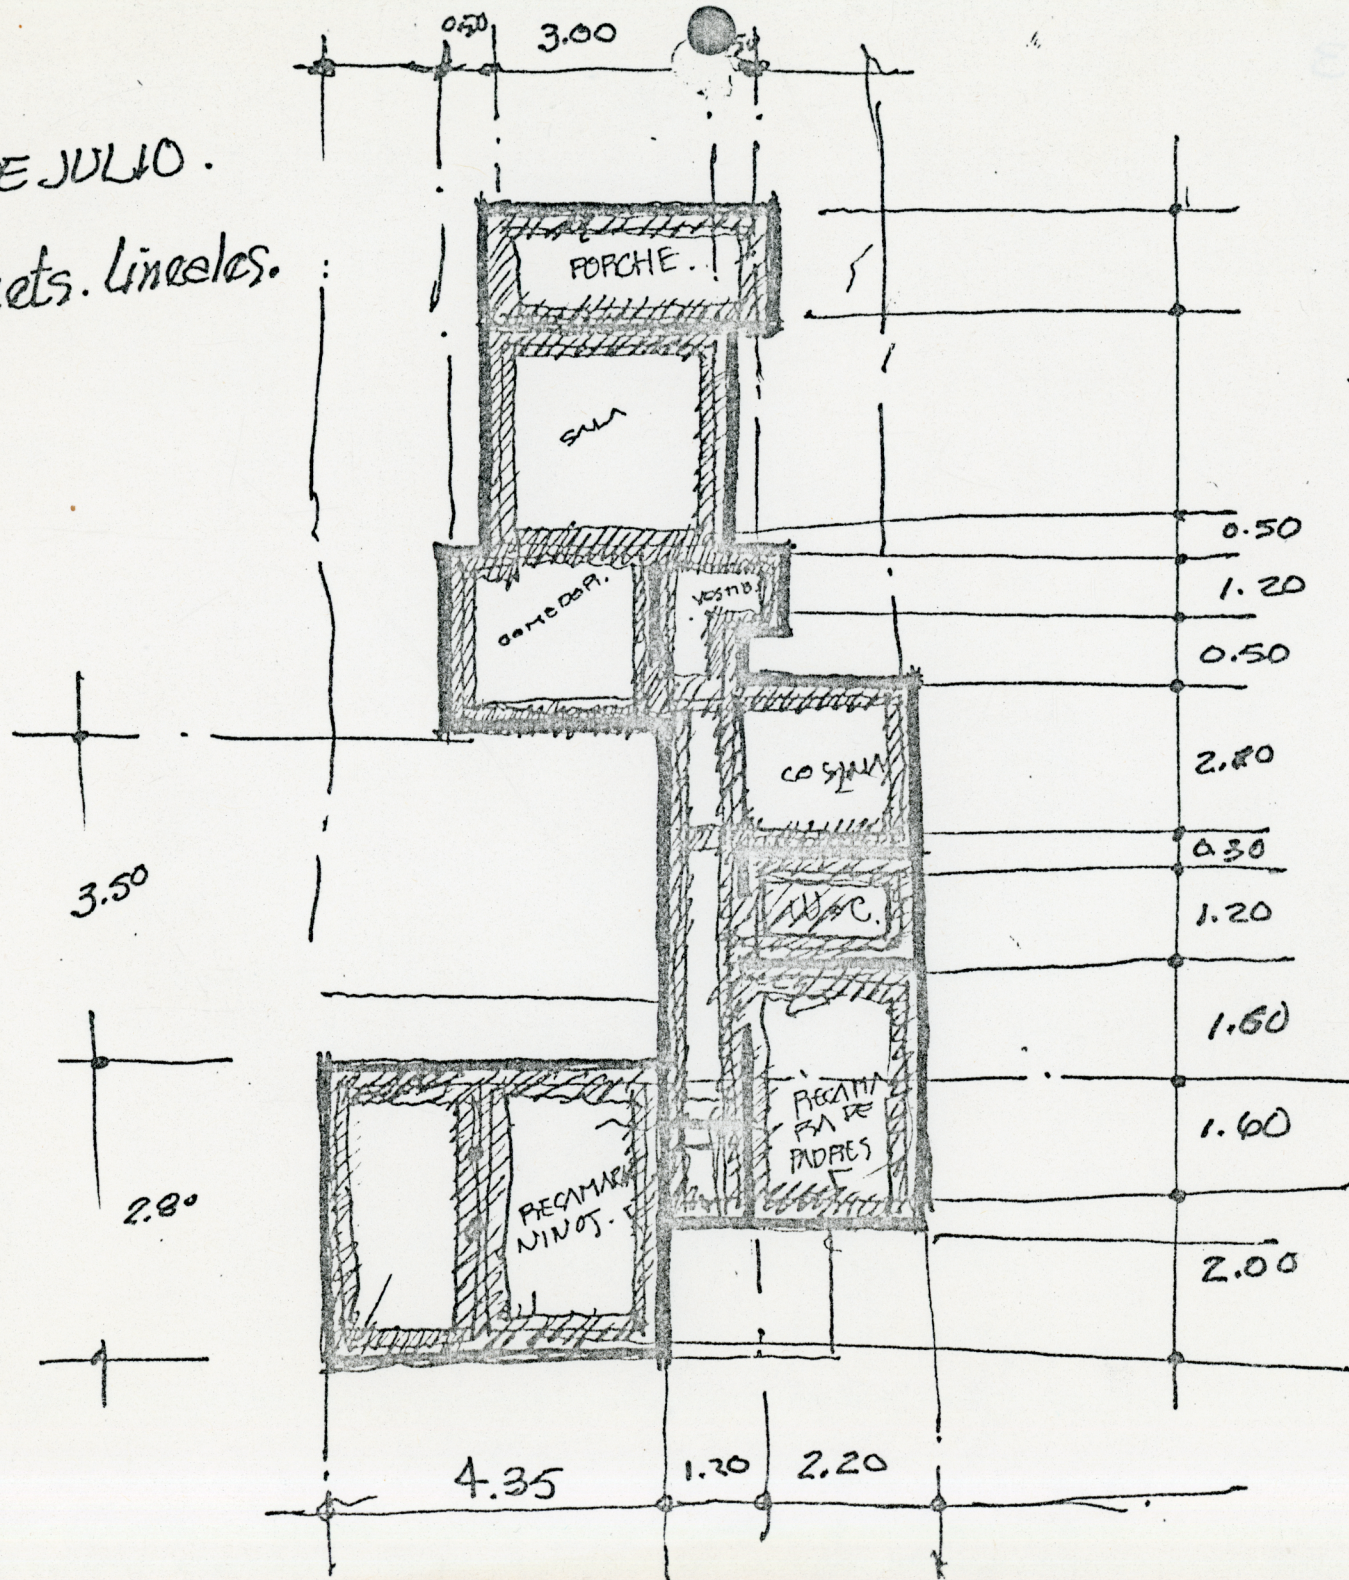

Sala 8.1
 Com 5.1
 Kitch 4.6

(18)

Vc 2.1
 2.6
 7.0
 8.1
 12.3

(32)