
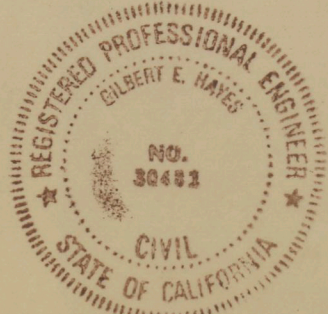


ENGINEER'S CERTIFICATE

I HEREBY STATE THAT THIS MAP CORRECTLY REPRESENTS A FIELD SURVEY PERFORMED BY ME ON AUGUST 30, 1981 AT THE REQUEST OF: MR. G. BLACK, AS AGENT FOR THE OWNERS.

GILBERT E. HAYES,
LS 4700
RCE 30481

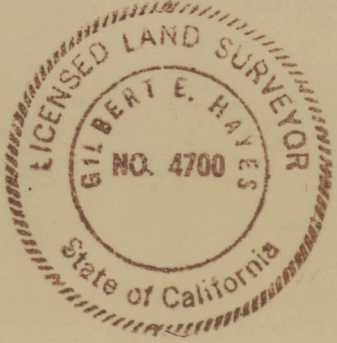

NORTH
1" = 10'

TOPOGRAPHIC SURVEY

LANDS of GANONG


CITY OF ALBANY, ALAMEDA COUNTY
BEING A PORTION OF

LOTS 45 & 46 (BLOCK 5)

AS SHOWN ON THAT MAP ENTITLED:

PLAT OF CERRITO HILL

BOOK 24, PAGE 70.

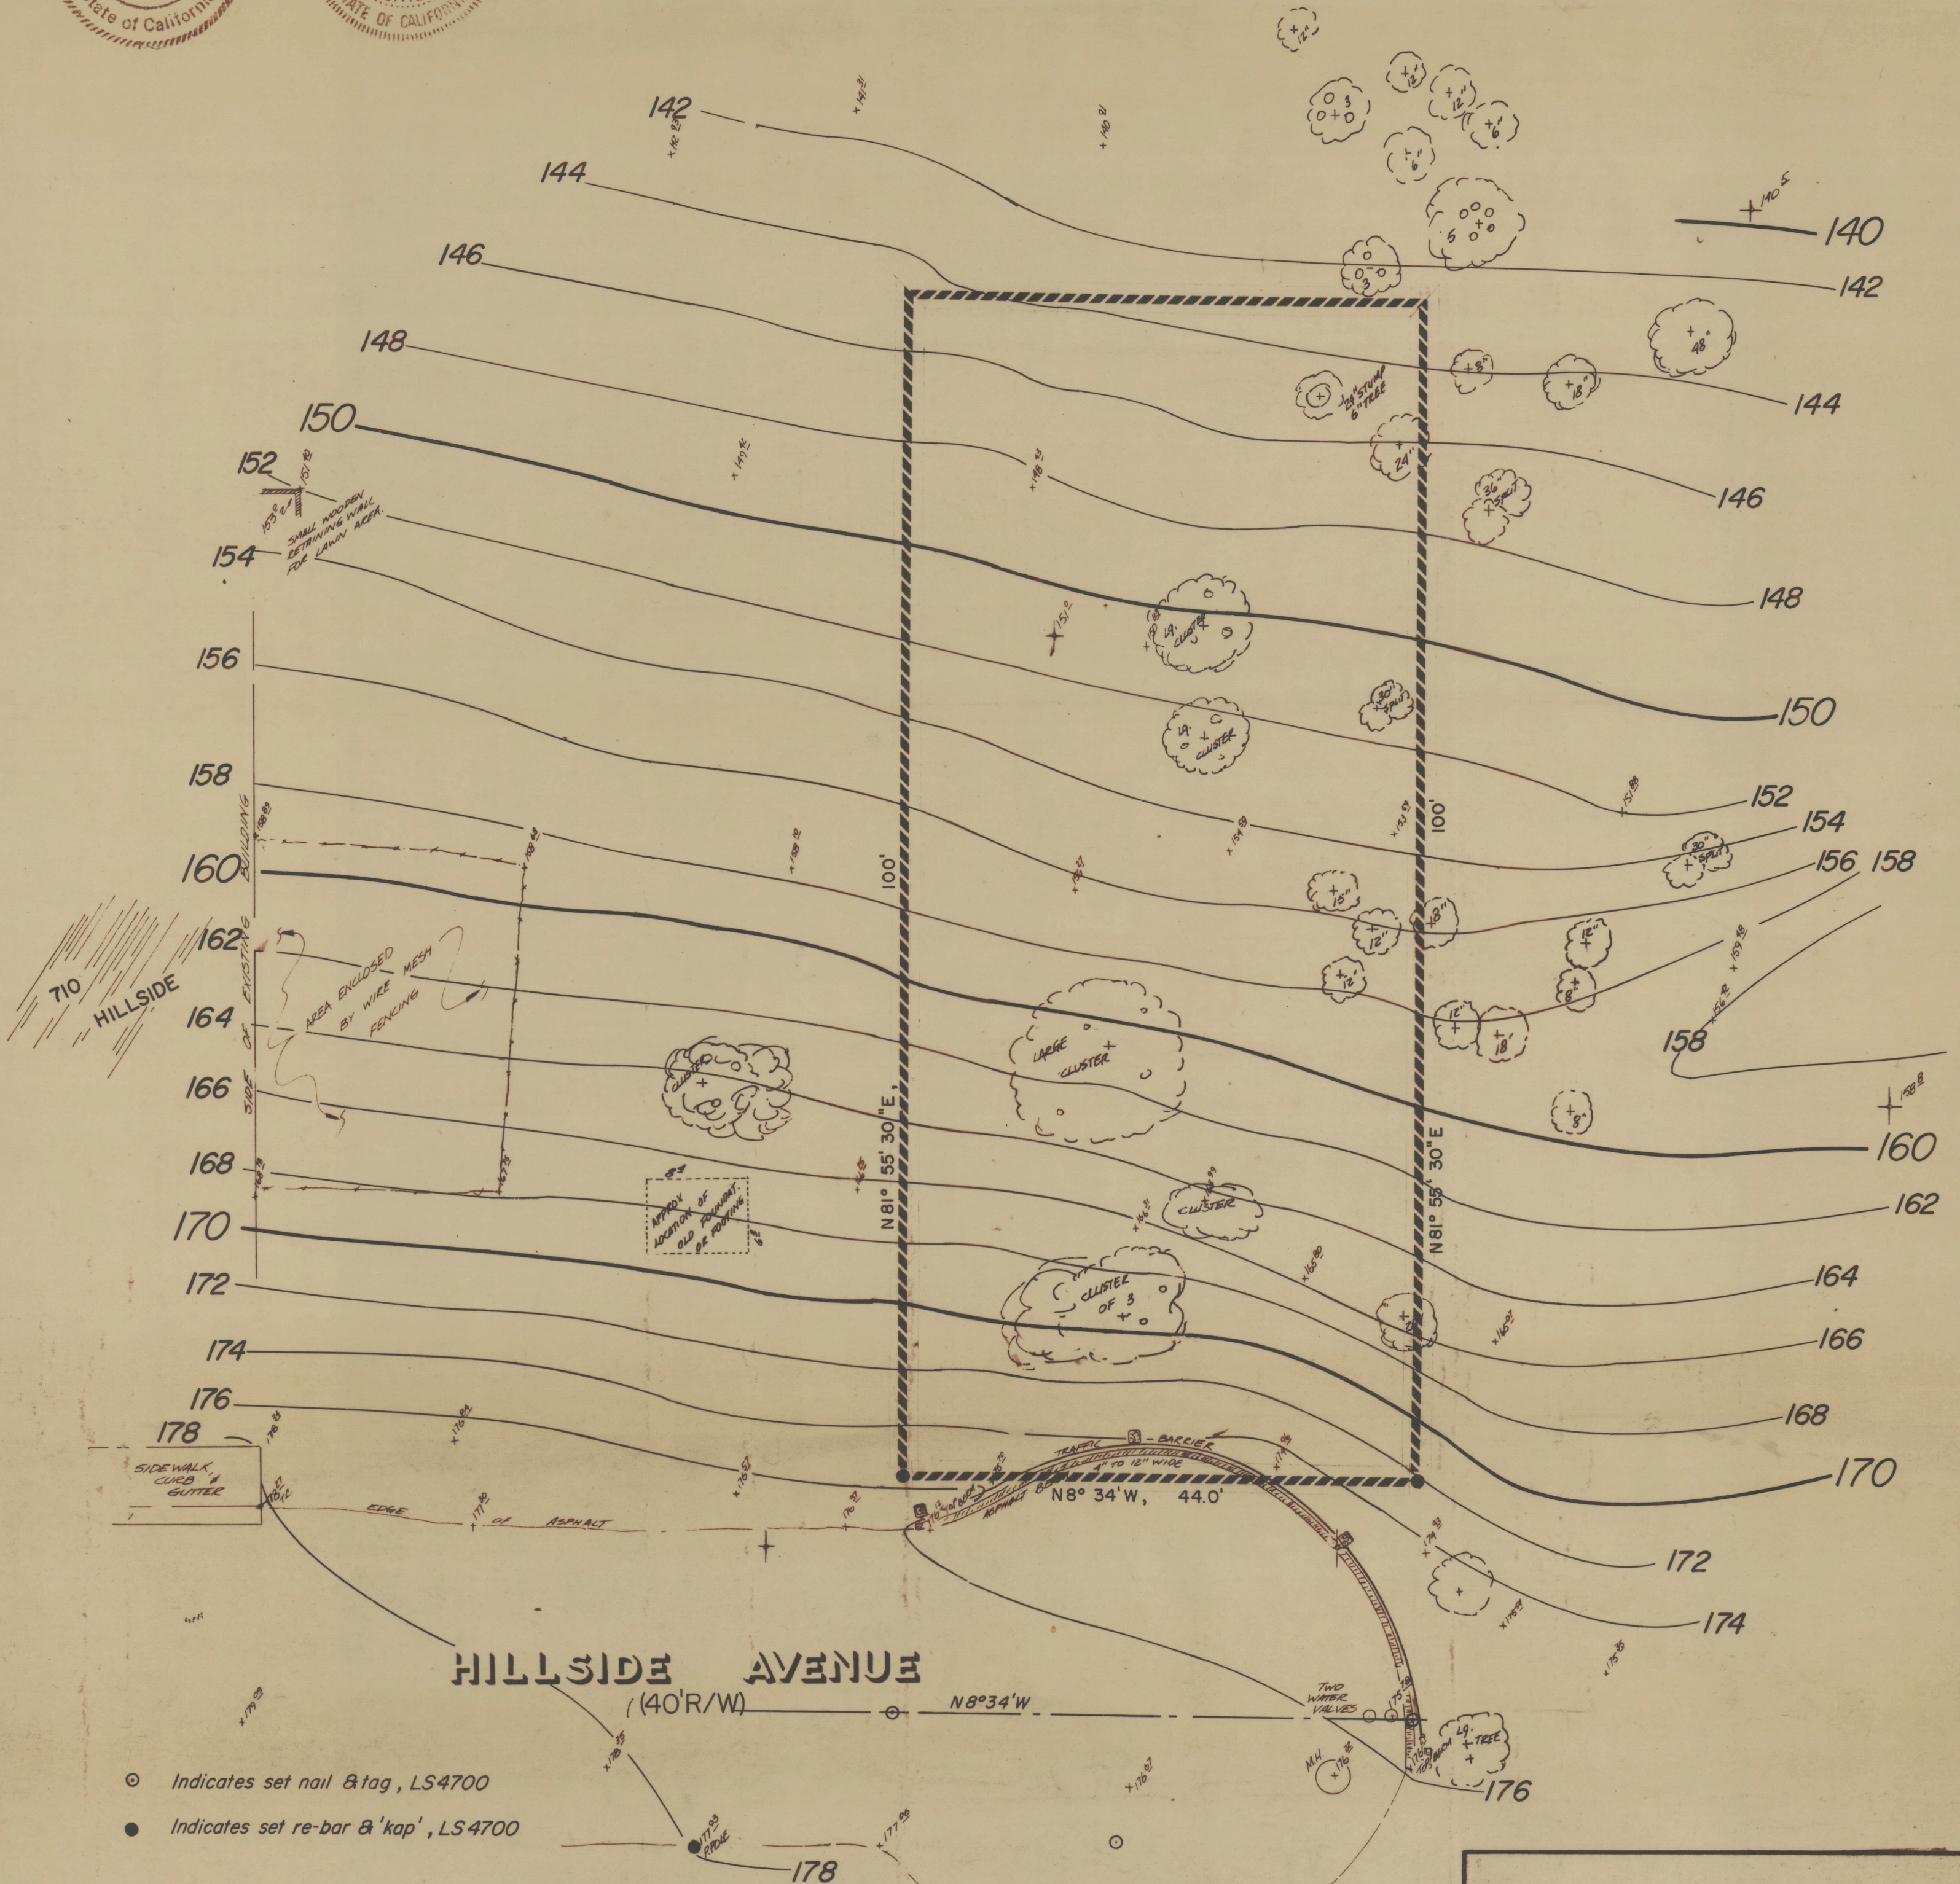

ENGINEERING
ASSOCIATES

PROFESSIONAL ENGINEERING SERVICES
...PIEDMONT, CALIFORNIA...

P.O. BOX 11078
OAKLAND

415-652-9427

51-157