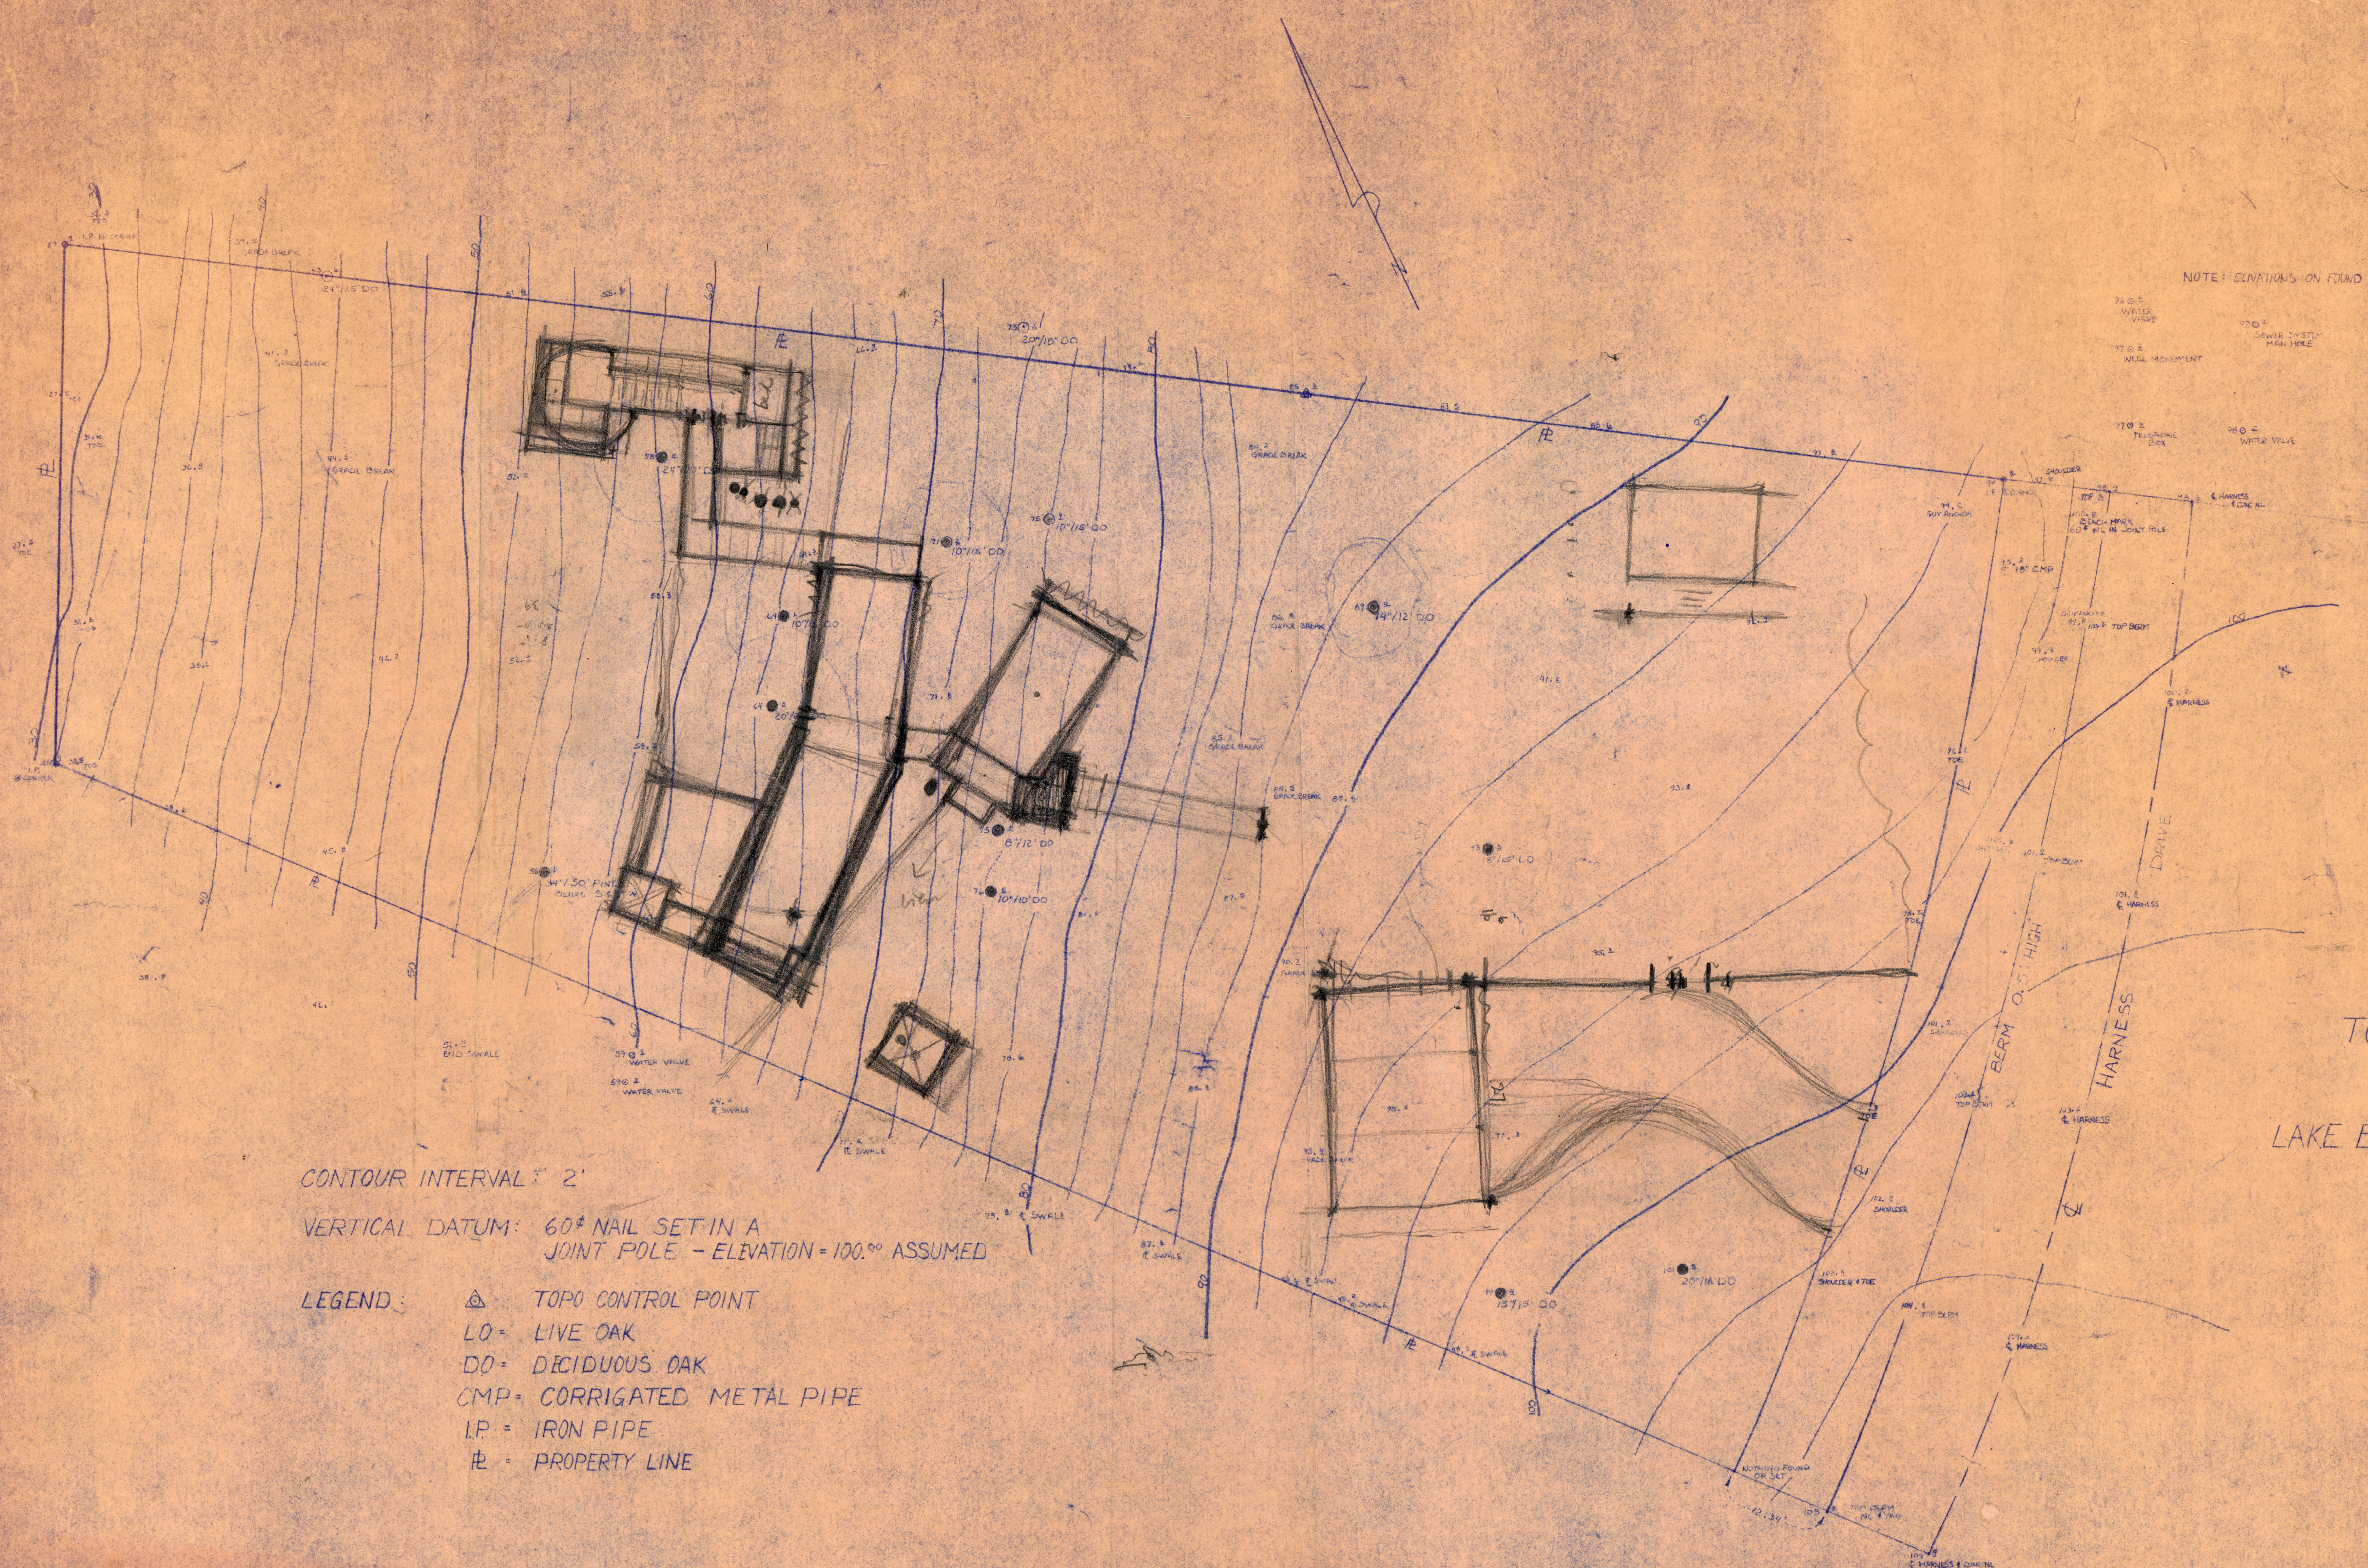

NOTE: ELIVATIONS ON FOUND UTILITIES ARE RIM ELIVATIONS

CONTOUR INTERVAL: 2'

VERTICAL DATUM: 60¢ NAIL SET IN A
JOINT POLE - ELEVATION = 100.00 ASSUMED

LEGEND:
- ◬ TOPO CONTROL POINT
- LO = LIVE OAK
- DO = DECIDUOUS OAK
- CMP = CORRIGATED METAL PIPE
- I.P. = IRON PIPE
- ℄ = PROPERTY LINE

TOPOGRAPHIC MAP
OF
LOT 171
LAKE BERRYESSA ESTATES
UNIT NO. 2

SCALE 1 = 10'

PREPARED BY:

MICHAEL W. BROOKS
Land Surveyor
Suite 11, Vintage 1870
Yountville, CAL 94599

MICHAEL W. BROOKS
Michael W. Brooks