


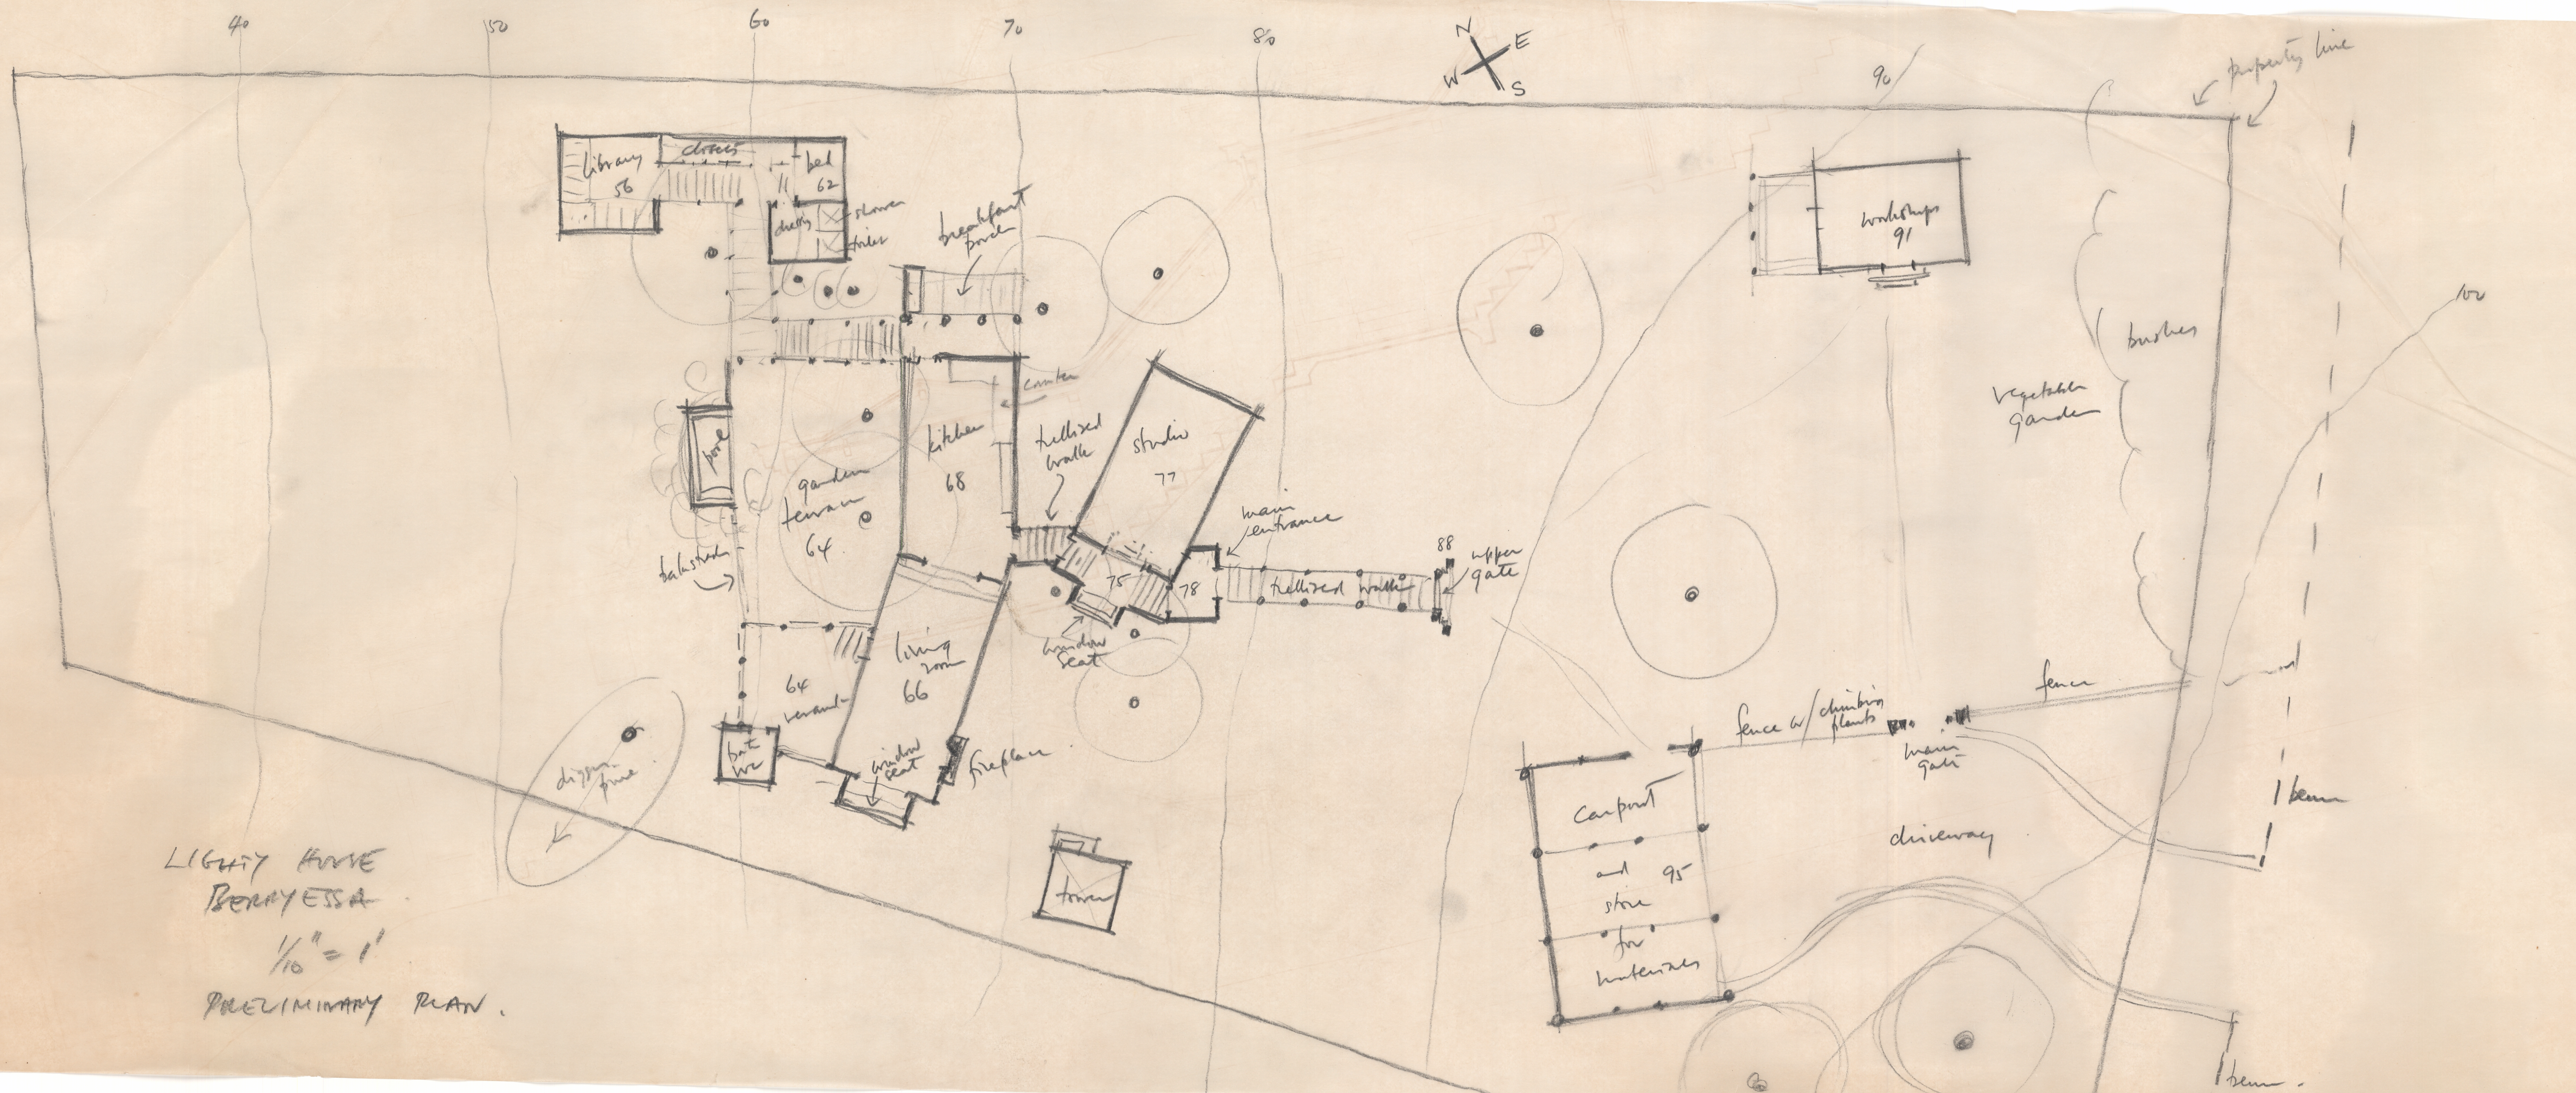

LIGHT HOUSE
BERRYESSA
1/10" = 1'
PRELIMINARY PLAN.