



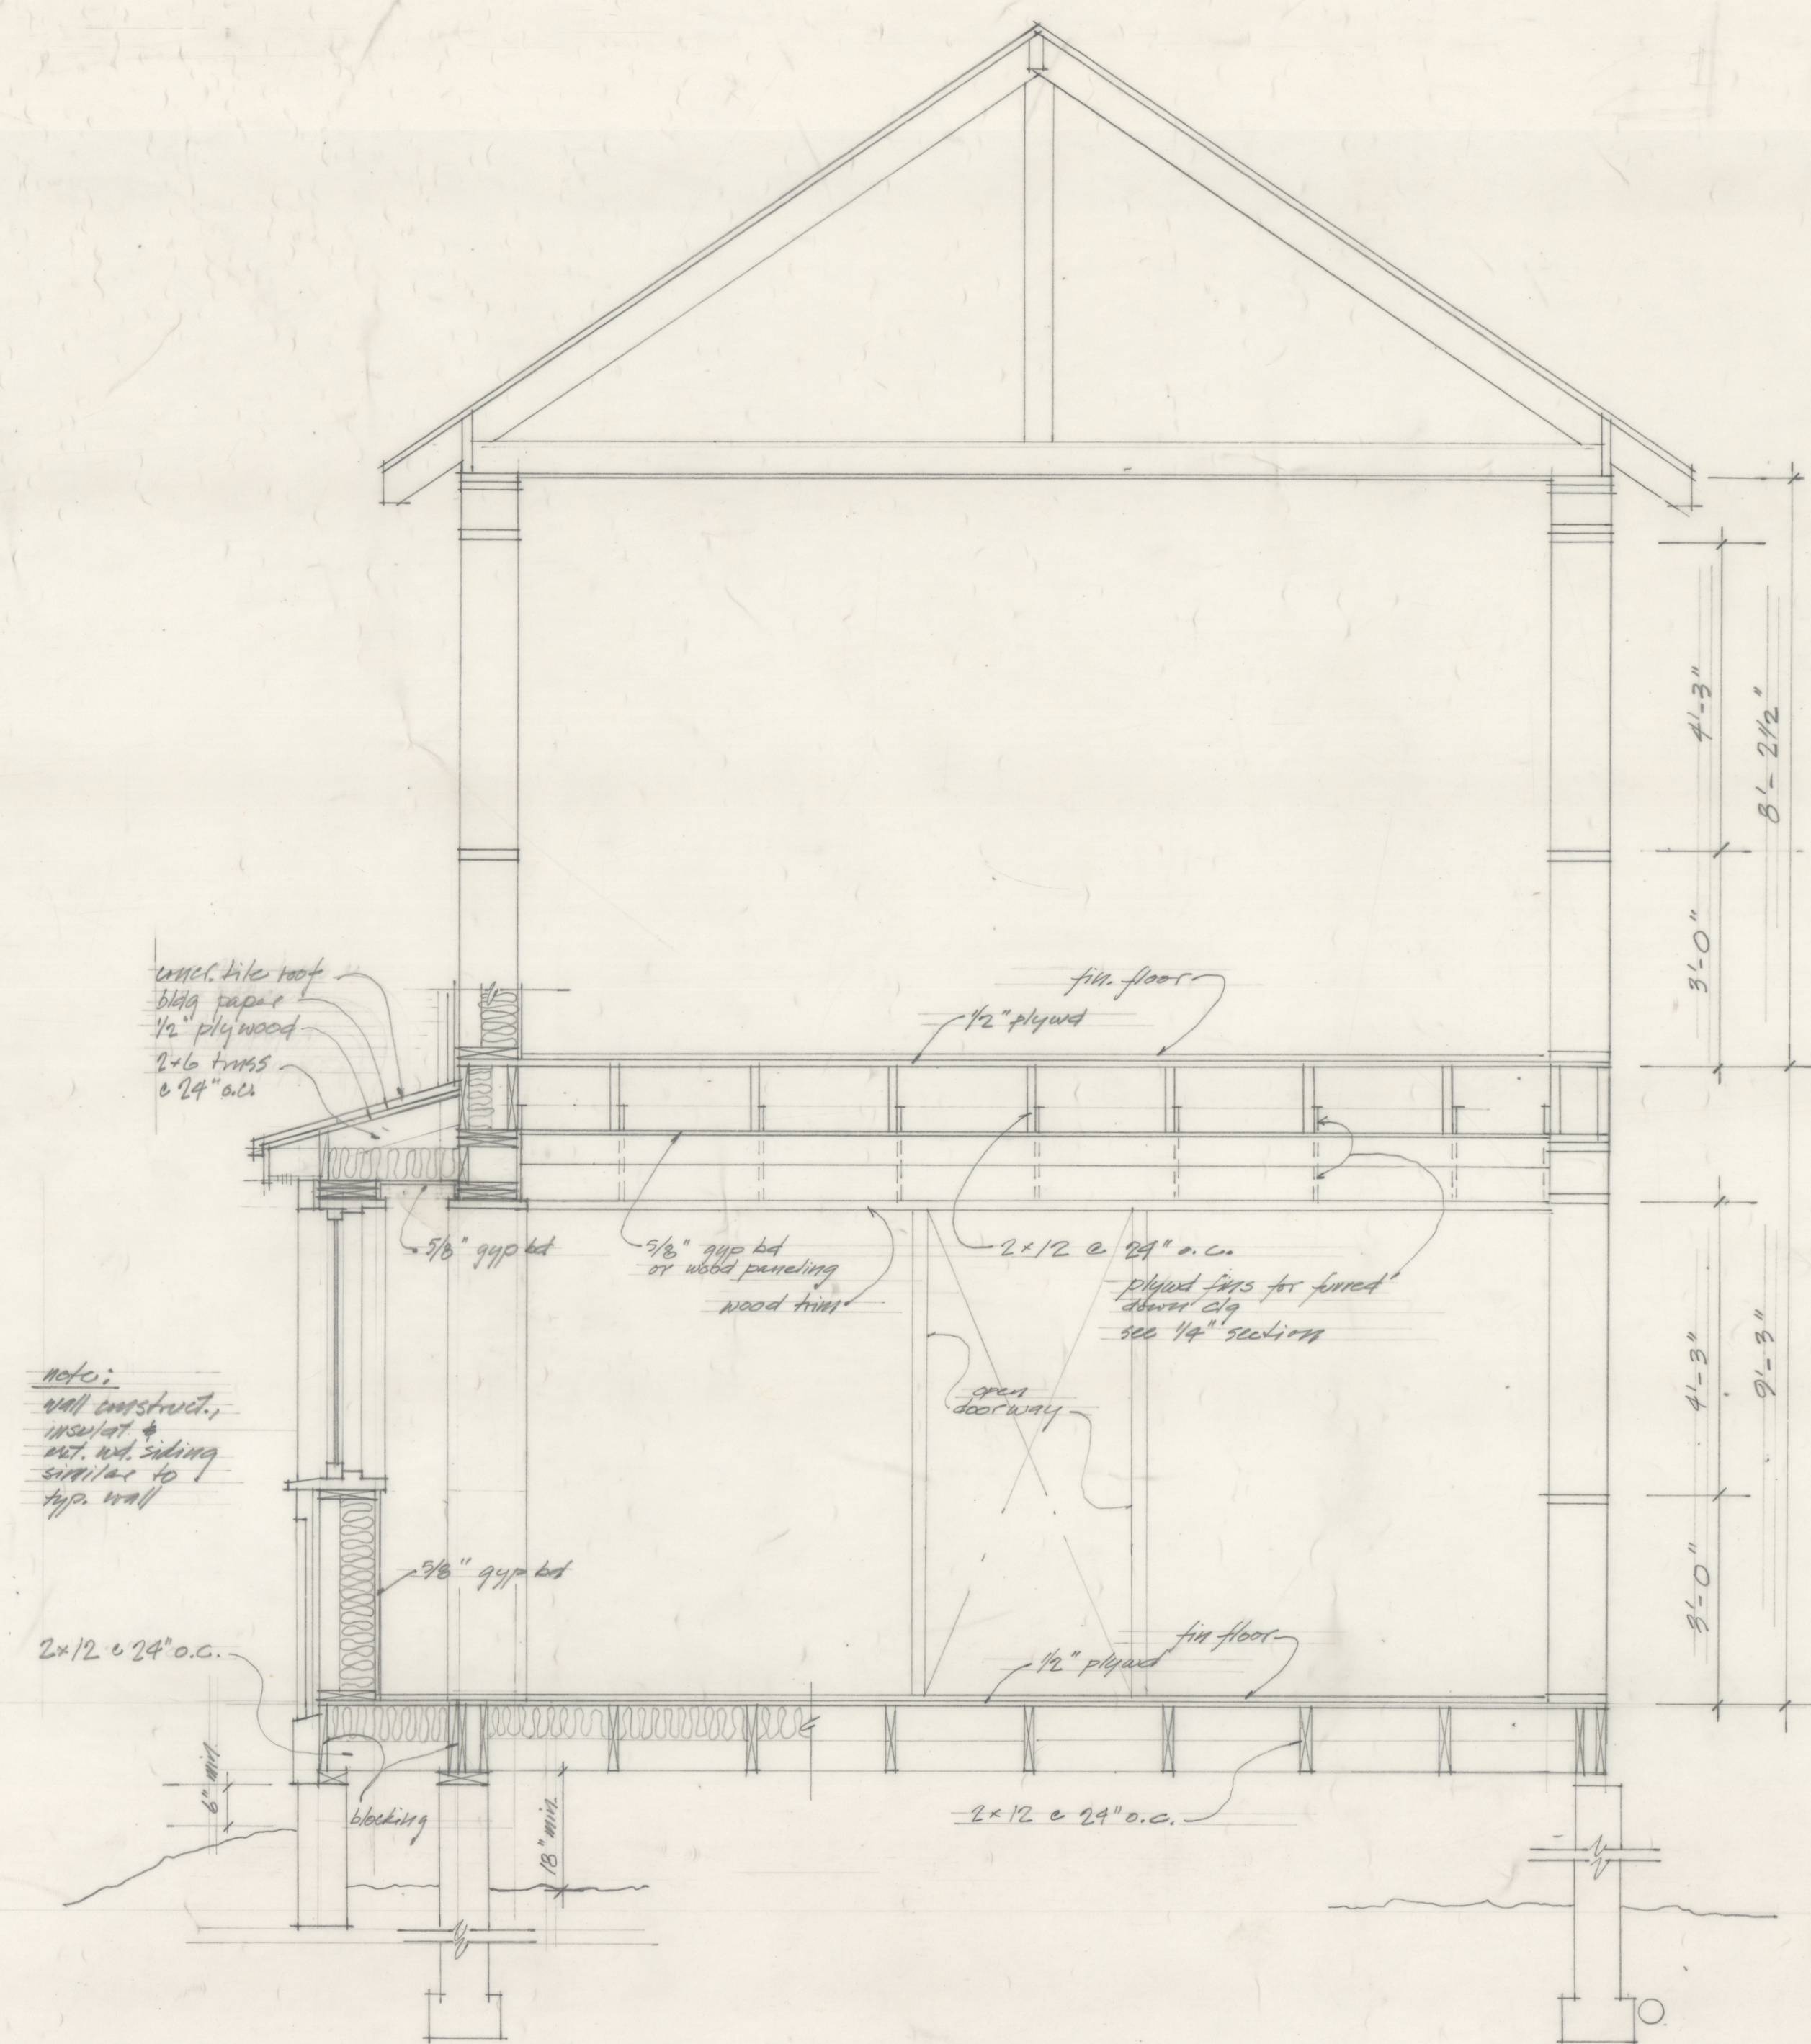

SECTION B-B KITCHEN/DINING ROOM  
1/2" = 1'-0"

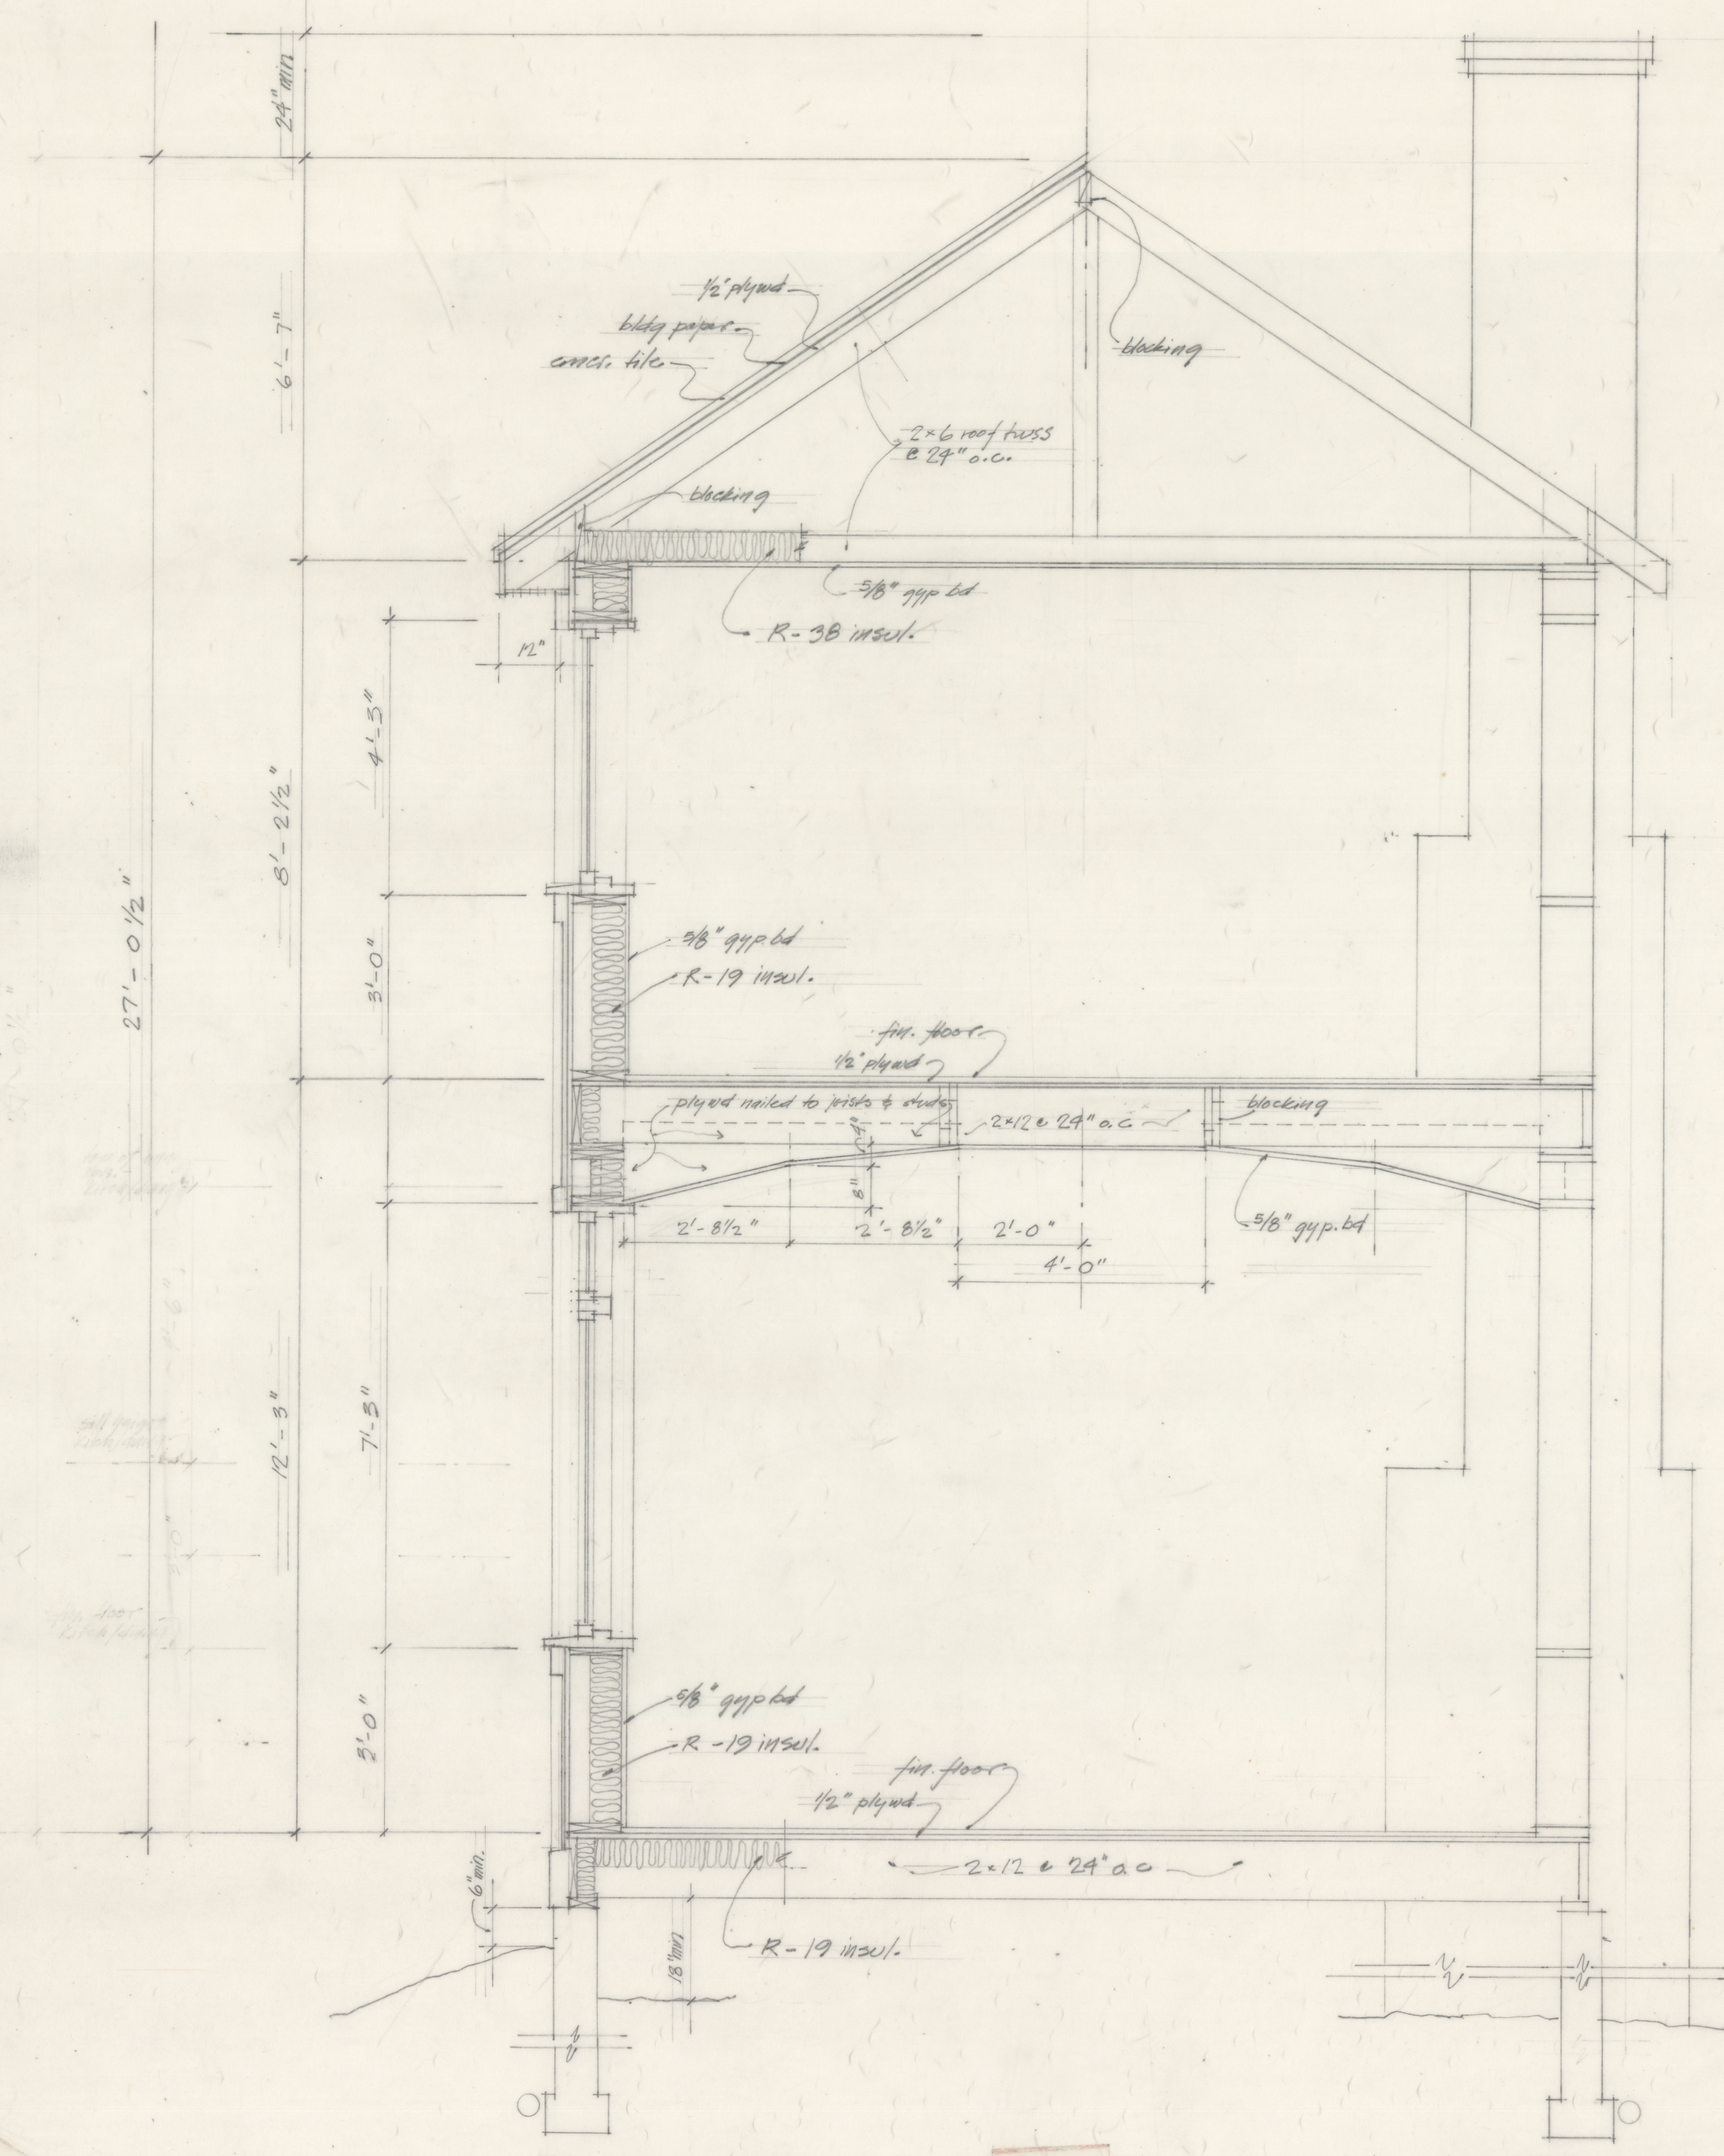

SECTION A-A LIVING ROOM  
1/2" = 1'-0"