


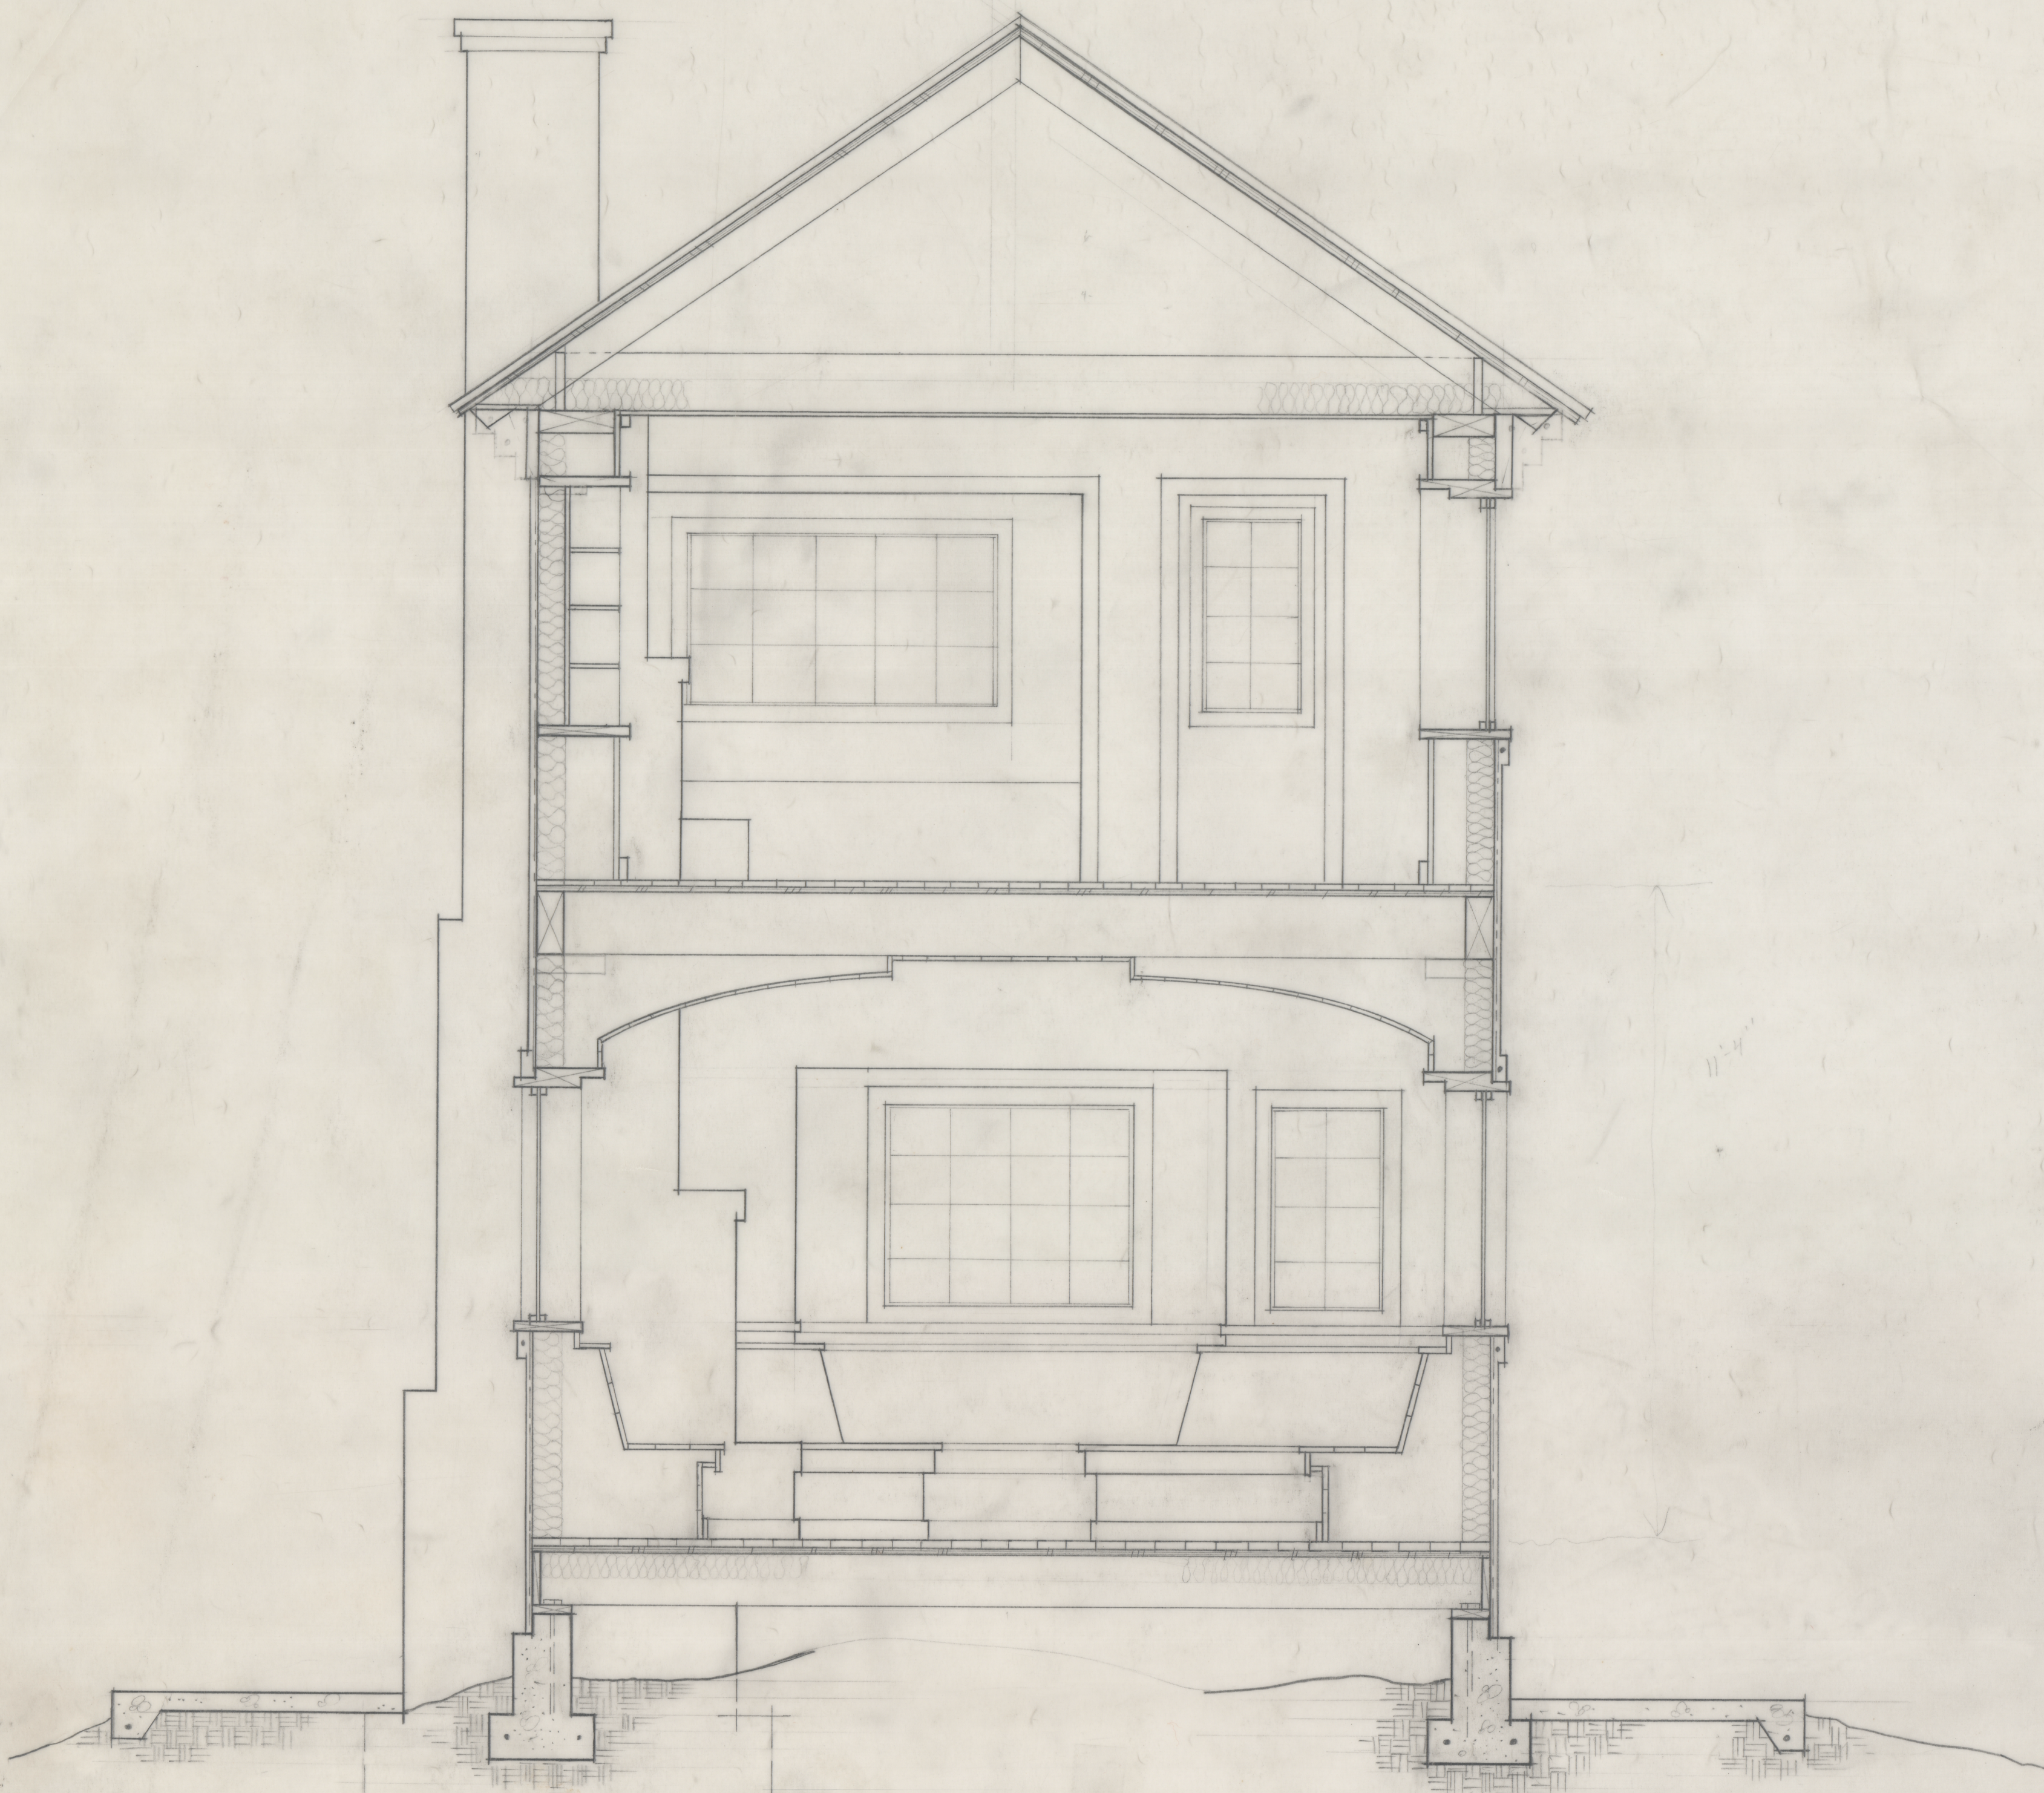

SECTION A
SCALE: $\frac{1}{2}'' = 1'-0''$

(LIVING ROOM
FACING SOUTH)