



1994.II.F.4_2

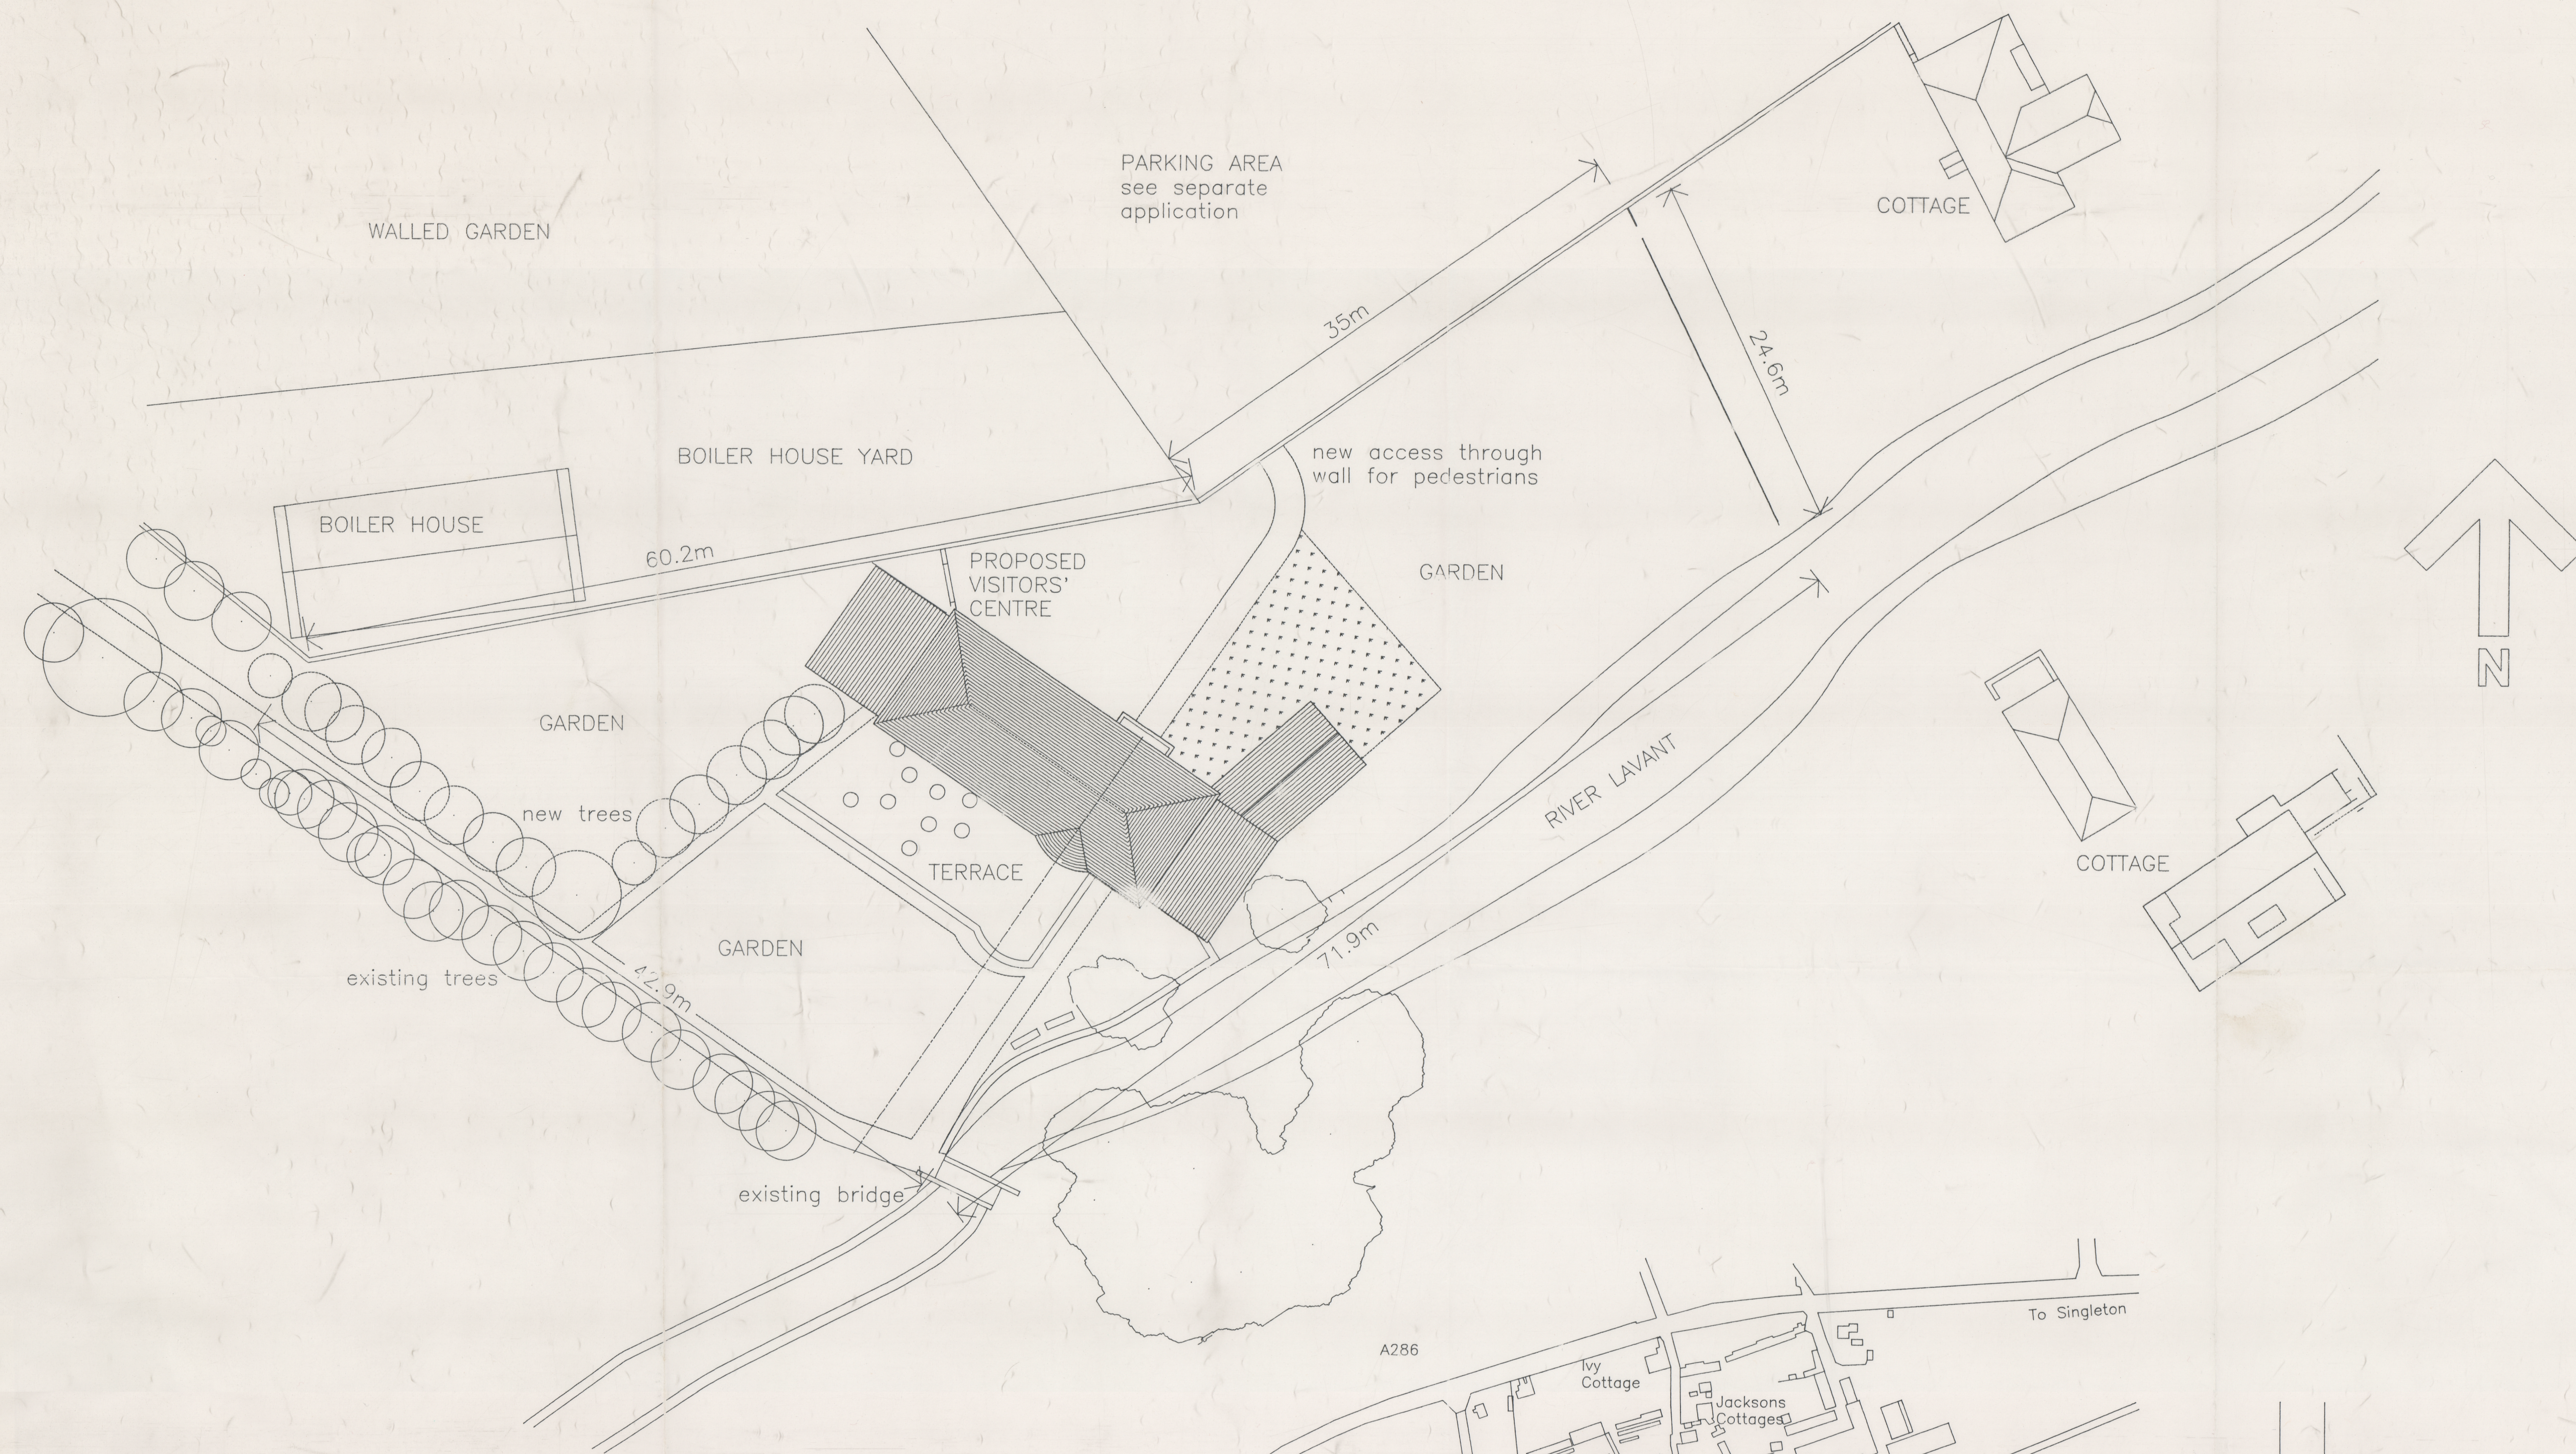

SITE PLAN
scale 1 to 250

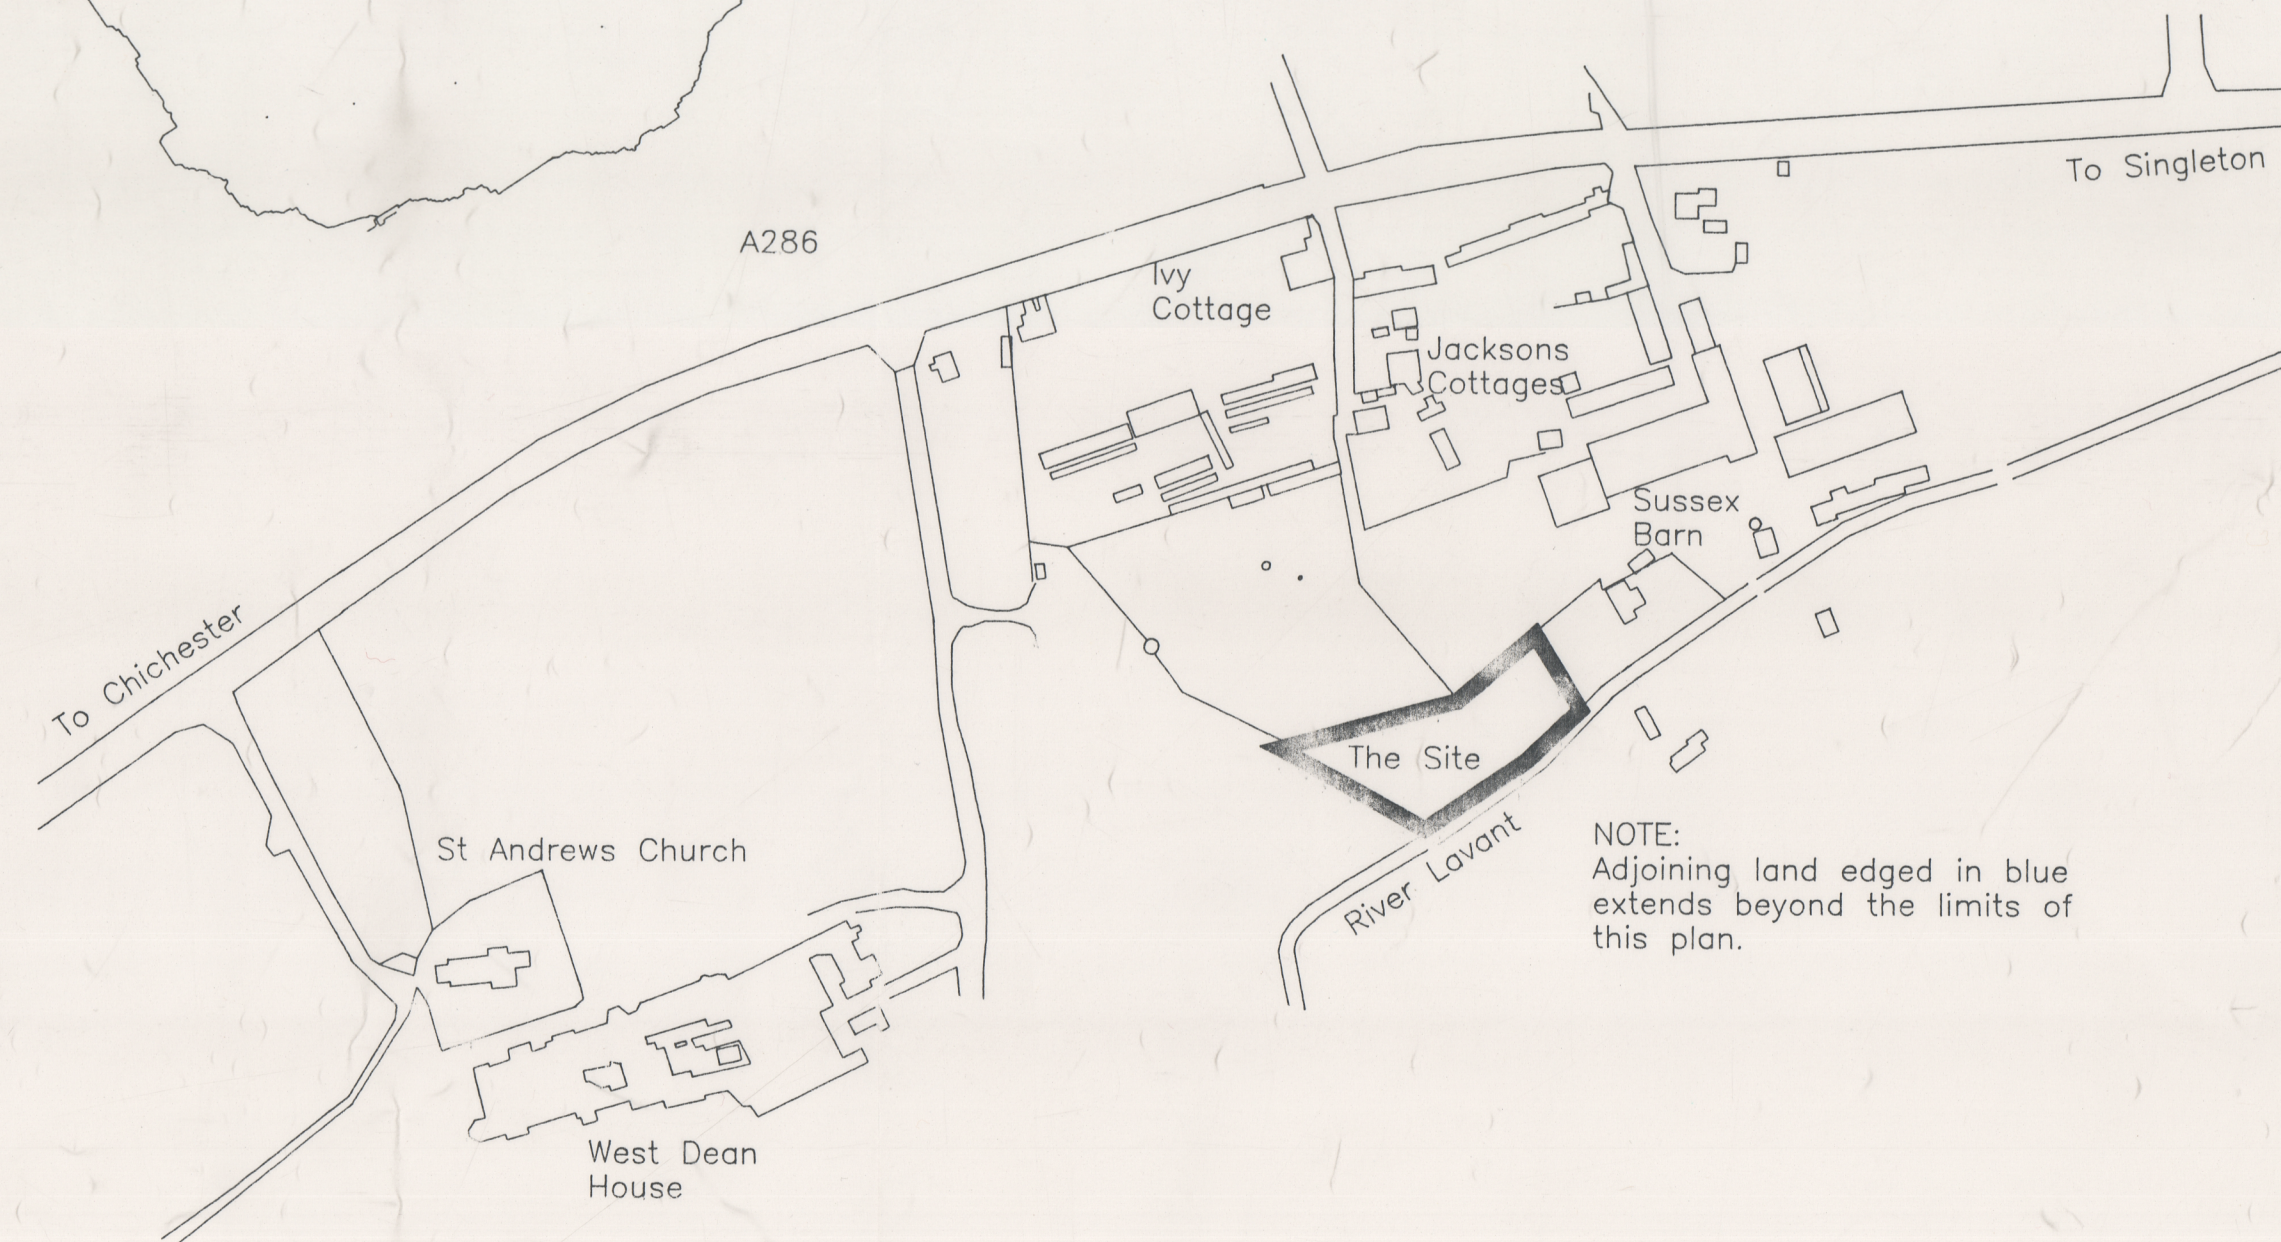

LOCATION PLAN
scale 1 to 2500

Rev	Description	Date	Approved
AMENDMENT RECORD			
			
UNICORN CONSULTANCY SERVICES LIMITED		FS 23117 FS 20707	
Office Of Origin	Design & Project Management Brunel House, 42 The Hard, Portsmouth, Hants. PO1 3DS Tel: 0705 822341		
Project West Dean Gardens Visitors' Centre West Dean, Chichester.		Element / Worksection Site and Location Plans	
Design Manager G.J.Hewitt Design Director		Scales 1 : 250 & 1 : 250	
Architect/Engineer Responsible N.E.Awan Project Engineer		Project ID	
Approved		Date	
Drawn A.J.Headley		Date April 1994	
Checked		Date	
		Revision	